



DGPS SURVEY LAYOUT MAP OF KORDAIGURI BEEL

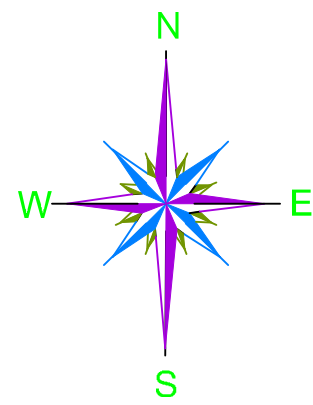


LEGENDS :

BOUNDARY	
ROAD	
BENCH MARK	
CULVERT	
BRIDGE	
WATER SOURCE	
BEEL/ POND	
HOUSES/ BUILDING	
PROP. BUND	

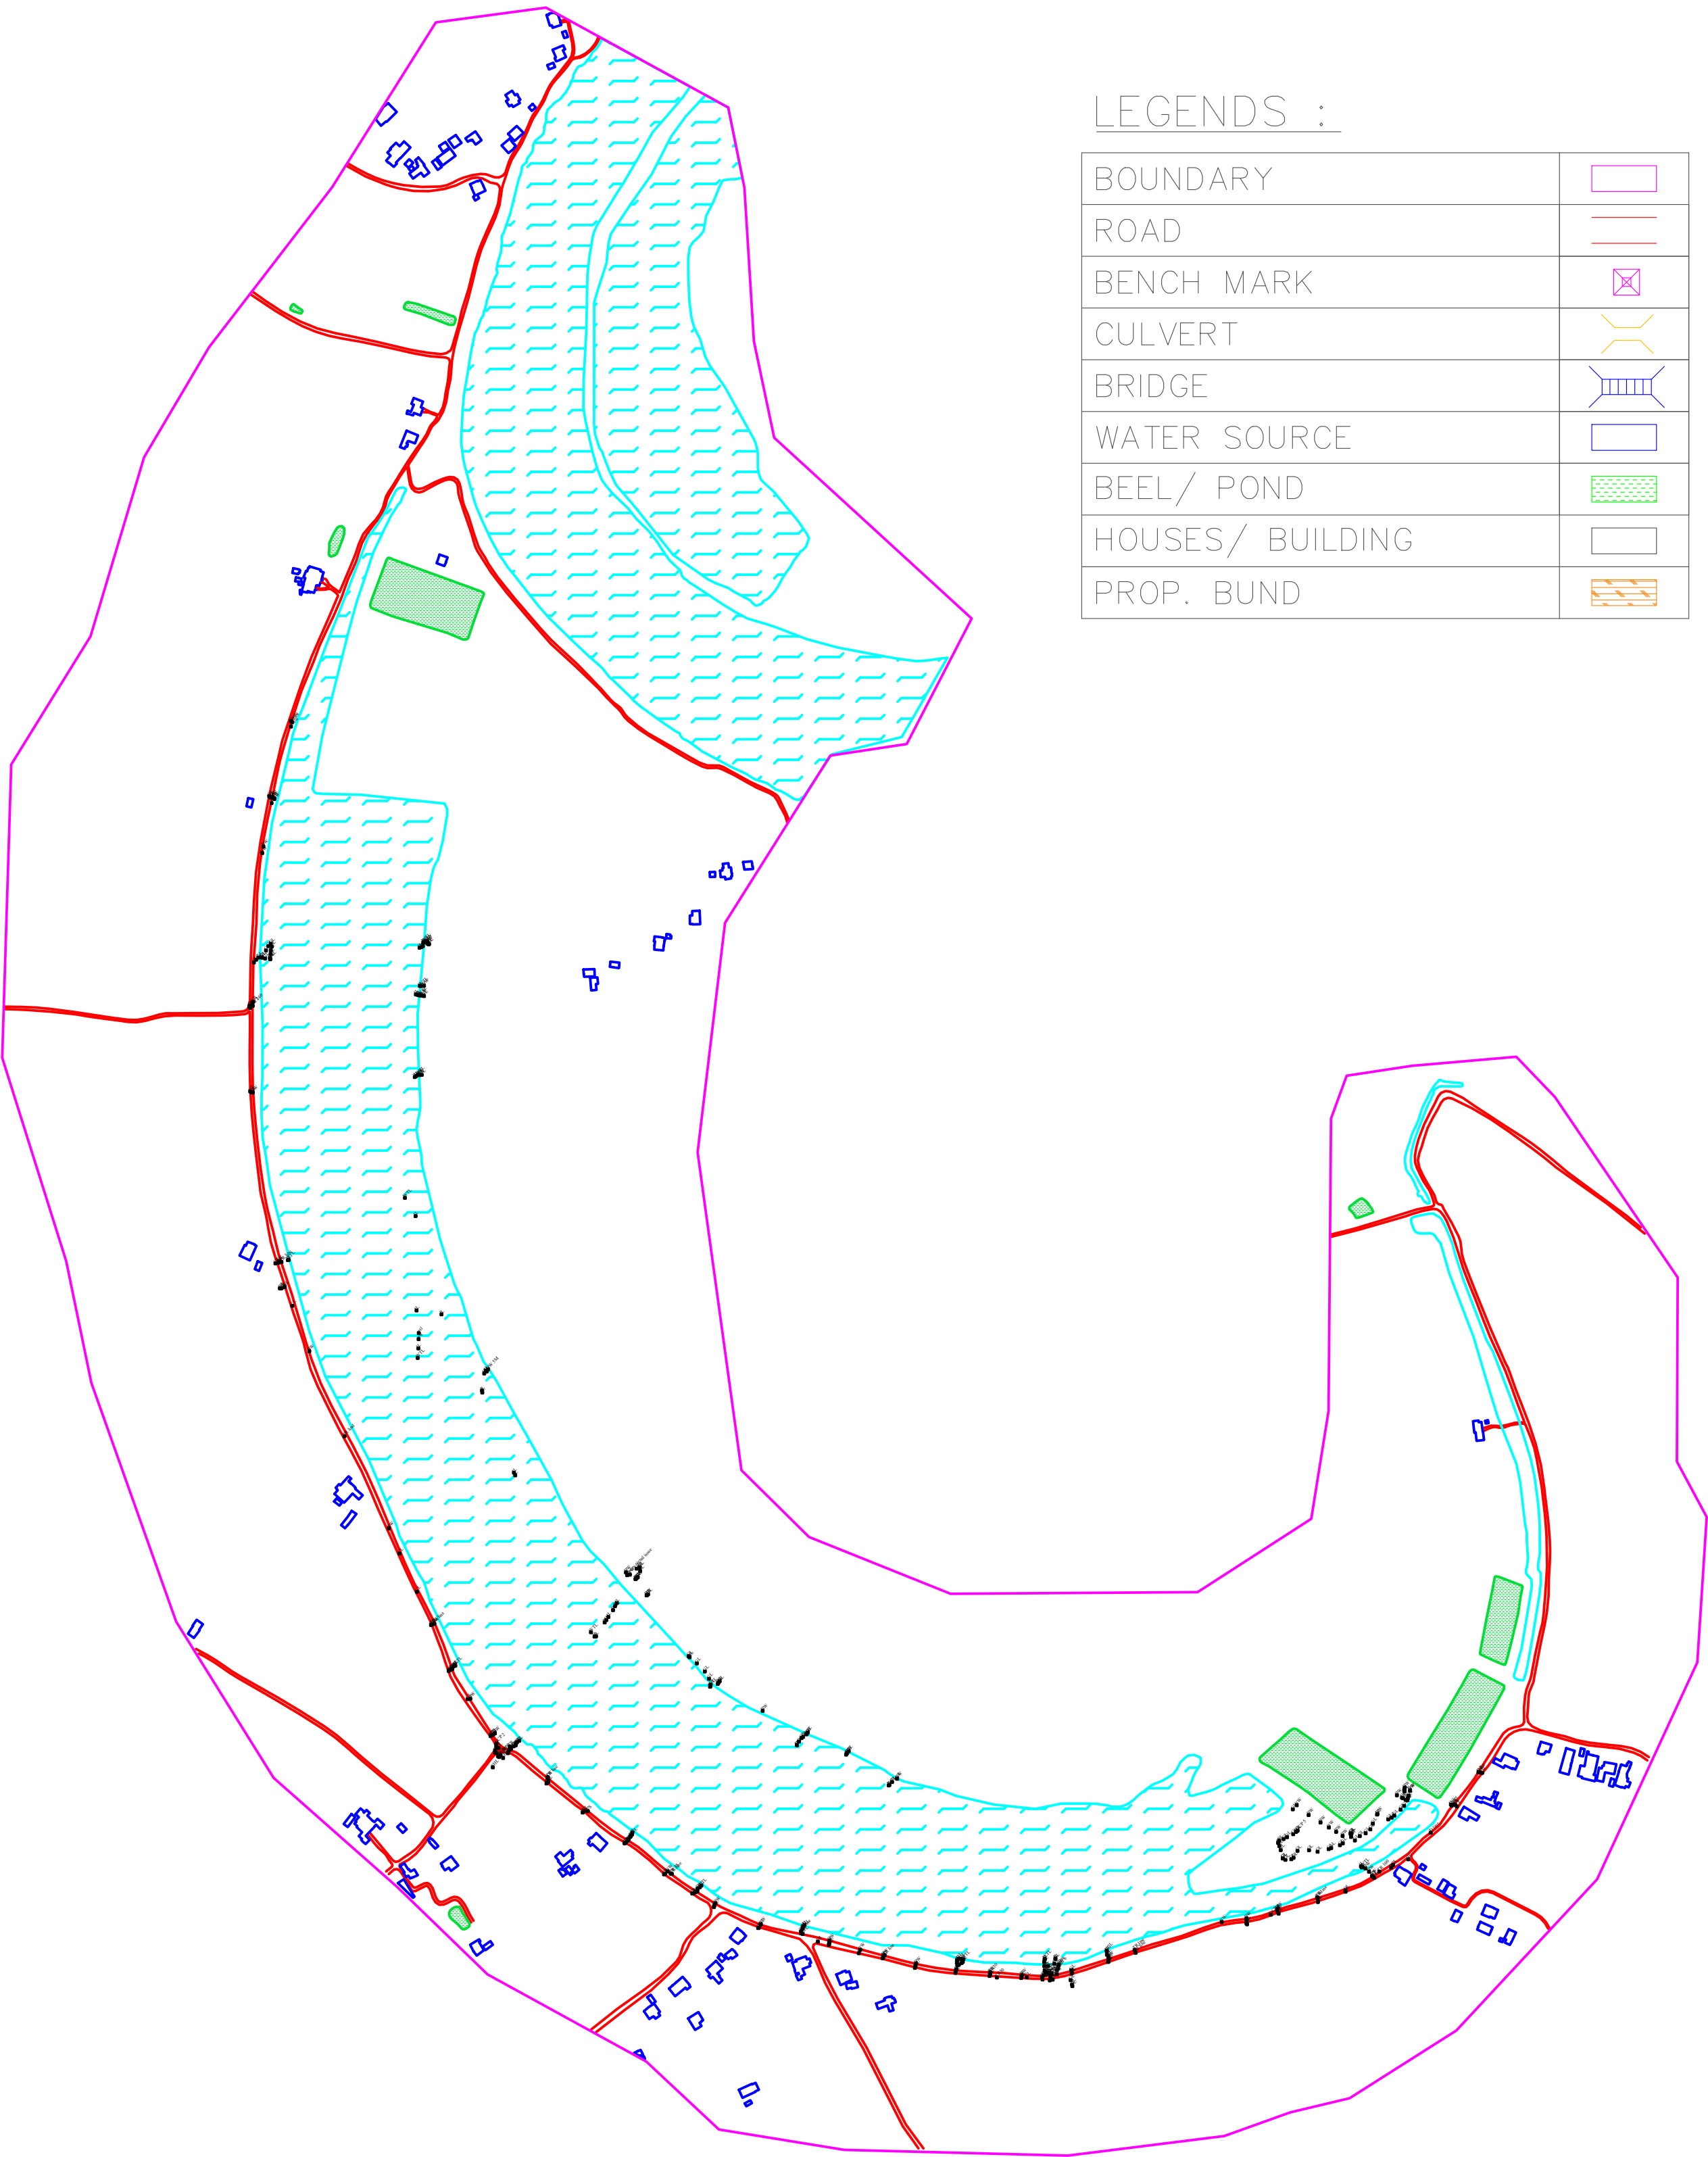


PACKAGE NO.:			
02			
NAME OF THE BEEL:			
KORDAIGURI BEEL			
DEVELOPMENT BLOCK:			
MORONGI			
REVENUE VILLAGE:			
KENDUGURI			
DISTRICT:			
GOLAGHAT			
AREA (Ha):			
25 Ha			
PROJECT TITLE:			
Sustainable Wetlands and Integrated Fisheries Transformation (SWIFT) Project			
CLIENT :			
			
CONSULTANT :			
			
DWG TITLE :			
DGPS SURVEY LAYOUT MAP OF KORDAIGURI BEEL			
DATE :			
CHECKED BY:	SUBMITTED TO:	RECOMMENDED BY:	APPROVED BY:
DATE :	DATE :	DATE :	DATE :
TEAM LEAD	A.E.	E.E.	S.E.

CONTOUR MAP WITH BATHYMETRIC LEVELS OF
KORDAIGURI BEEL

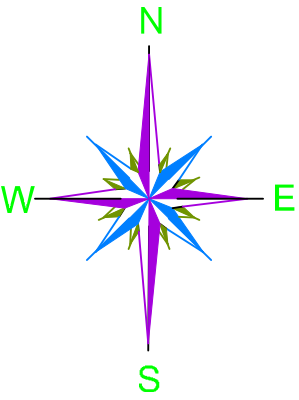


LEGENDS :

BOUNDARY	
ROAD	
BENCH MARK	
CULVERT	
BRIDGE	
WATER SOURCE	
BEEL/ POND	
HOUSES/ BUILDING	
PROP. BUND	

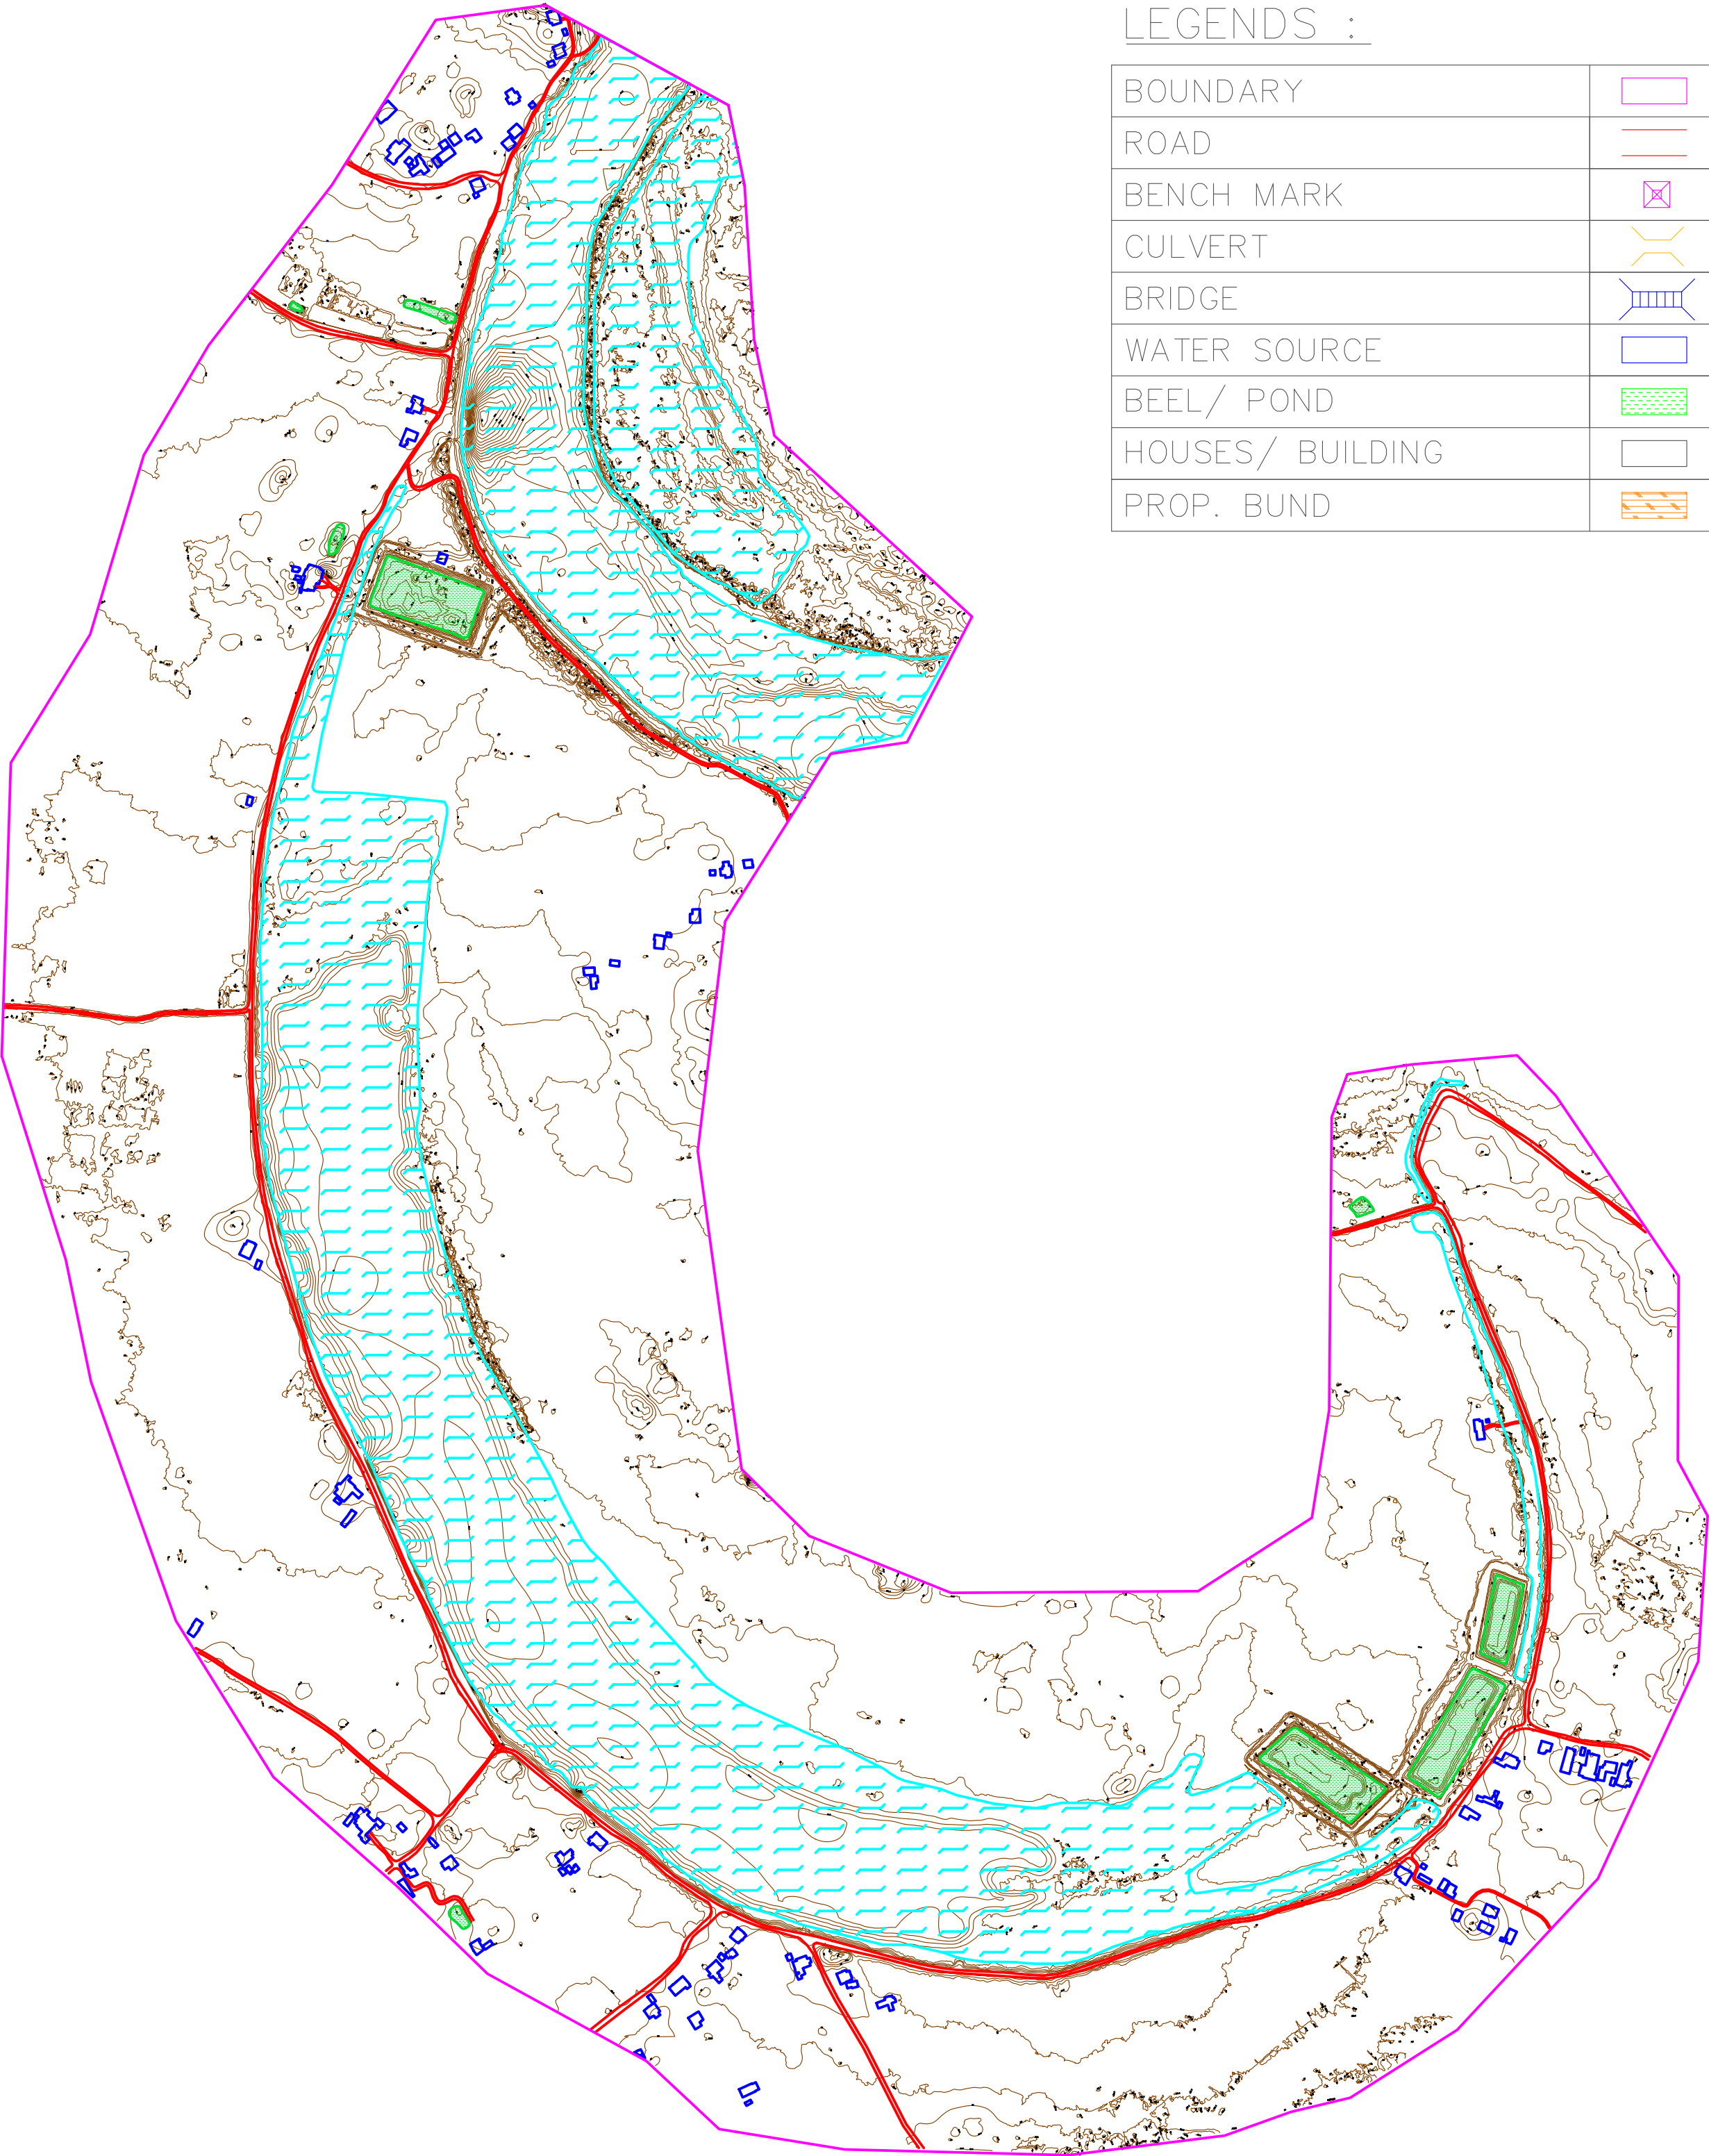

PACKAGE NO.:			
02			
NAME OF THE BEEL:			
KORDAIGURI BEEL			
DEVELOPMENT BLOCK:			
MORONGI			
REVENUE VILLAGE:			
KENDUGURI			
DISTRICT:			
GOLAGHAT			
AREA (Ha):			
25 Ha			
PROJECT TITLE:			
Sustainable Wetlands and Integrated Fisheries Transformation (SWIFT) Project			
CLIENT :			
			
CONSULTANT :			
			
DWG TITLE :			
CONTOUR MAP WITH BATHYMETRIC LEVELS OF KORDAIGURI BEEL			
DATE :			
CHECKED BY:	SUBMITTED TO:	RECOMMENDED BY:	APPROVED BY:
DATE :	DATE :	DATE :	DATE :
TEAM LEAD	A.E.	E.E.	S.E.

DRONE SURVEY MAP OF KORDAIGURI BEEL





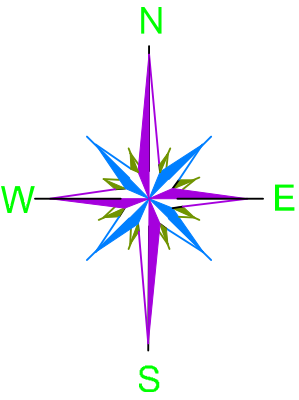



PACKAGE NO.:			
02			
NAME OF THE BEEL:			
KORDAIGURI BEEL			
DEVELOPMENT BLOCK:			
MORONGI			
REVENUE VILLAGE:			
KENDUGURI			
DISTRICT:			
GOLAGHAT			
AREA (Ha):			
25 Ha			
PROJECT TITLE:			
Sustainable Wetlands and Integrated Fisheries Transformation (SWIFT) Project			
CLIENT :			
			
CONSULTANT :			
			
DWG TITLE :			
DRONE SURVEY MAP OF KORDAIGURI BEEL			
DATE :			
CHECKED BY:	SUBMITTED TO:	RECOMMENDED BY:	APPROVED BY:
DATE :	DATE :	DATE :	DATE :
TEAM LEAD	A.E.	E.E.	S.E.

MASTER PLAN LAYOUT OF KORDAIGURI BEEL

PROPOSED WORKS	
DESCRIPTION OF WORK	SPECIFICATION
Inlet Channel	355 m
Silt Trap	0 m
Earthen Bund	2021 m
Desilting	53525 cum
Deweeding	26796 sqm
Fish Rearing Tank	2 Nos. (50x50x1.5) cum
Community hall & Fish Landing Site	1 Nos. (40) sqm
Bamboo barrage at outlet	0 m
Approach Road	0 m
Demarkation Pillar	46 Nos.


LEGENDS :

     BOUNDARY	
ROAD	
BENCH MARK	
CULVERT	
BRIDGE	
WATER SOURCE	
BEEL/ POND	
HOUSES/ BUILDING	
CATCHMENT AREA	
PROP. BUND	
PROP. INLET SCREEN AND GRID	
PROP. WEIR AT OUTLET	
PROP. APPROACH ROAD	
PROP. FISH REARING TANK	
PROP. FISH LANDING SITE	
PROP. FISH AUCTION SHED	
PROP. COMMUNITY HALL	
PROP. VERMICOMPOST PIT	

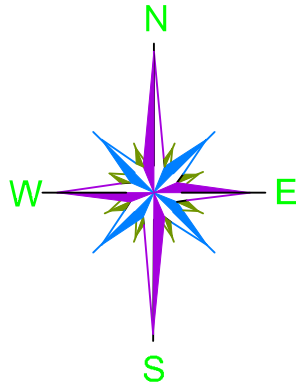

PACKAGE NO.: 03			
NAME OF THE BEEL: KORDAIGURI BEEL			
DEVELOPMENT BLOCK: MORONGI			
REVENUE VILLAGE: KENDUGURI			
DISTRICT: GOLAGHAT			
AREA (Ha): 25 Ha			
PROJECT TITLE: Sustainable Wetlands and Integrated Fisheries Transformation (SWIFT) Project			
CLIENT : 			
CONSULTANT : 			
DWG TITLE : MASTER PLAN LAYOUT OF KORDAIGURI BEEL			
DATE :			
CHECKED BY:	SUBMITTED TO:	RECOMMENDED BY:	APPROVED BY:
DATE :	DATE :	DATE :	DATE :
TEAM LEAD	A.E.	E.E.	S.E.


DEWEEDING LAYOUT OF KORDAIGURI BEEL

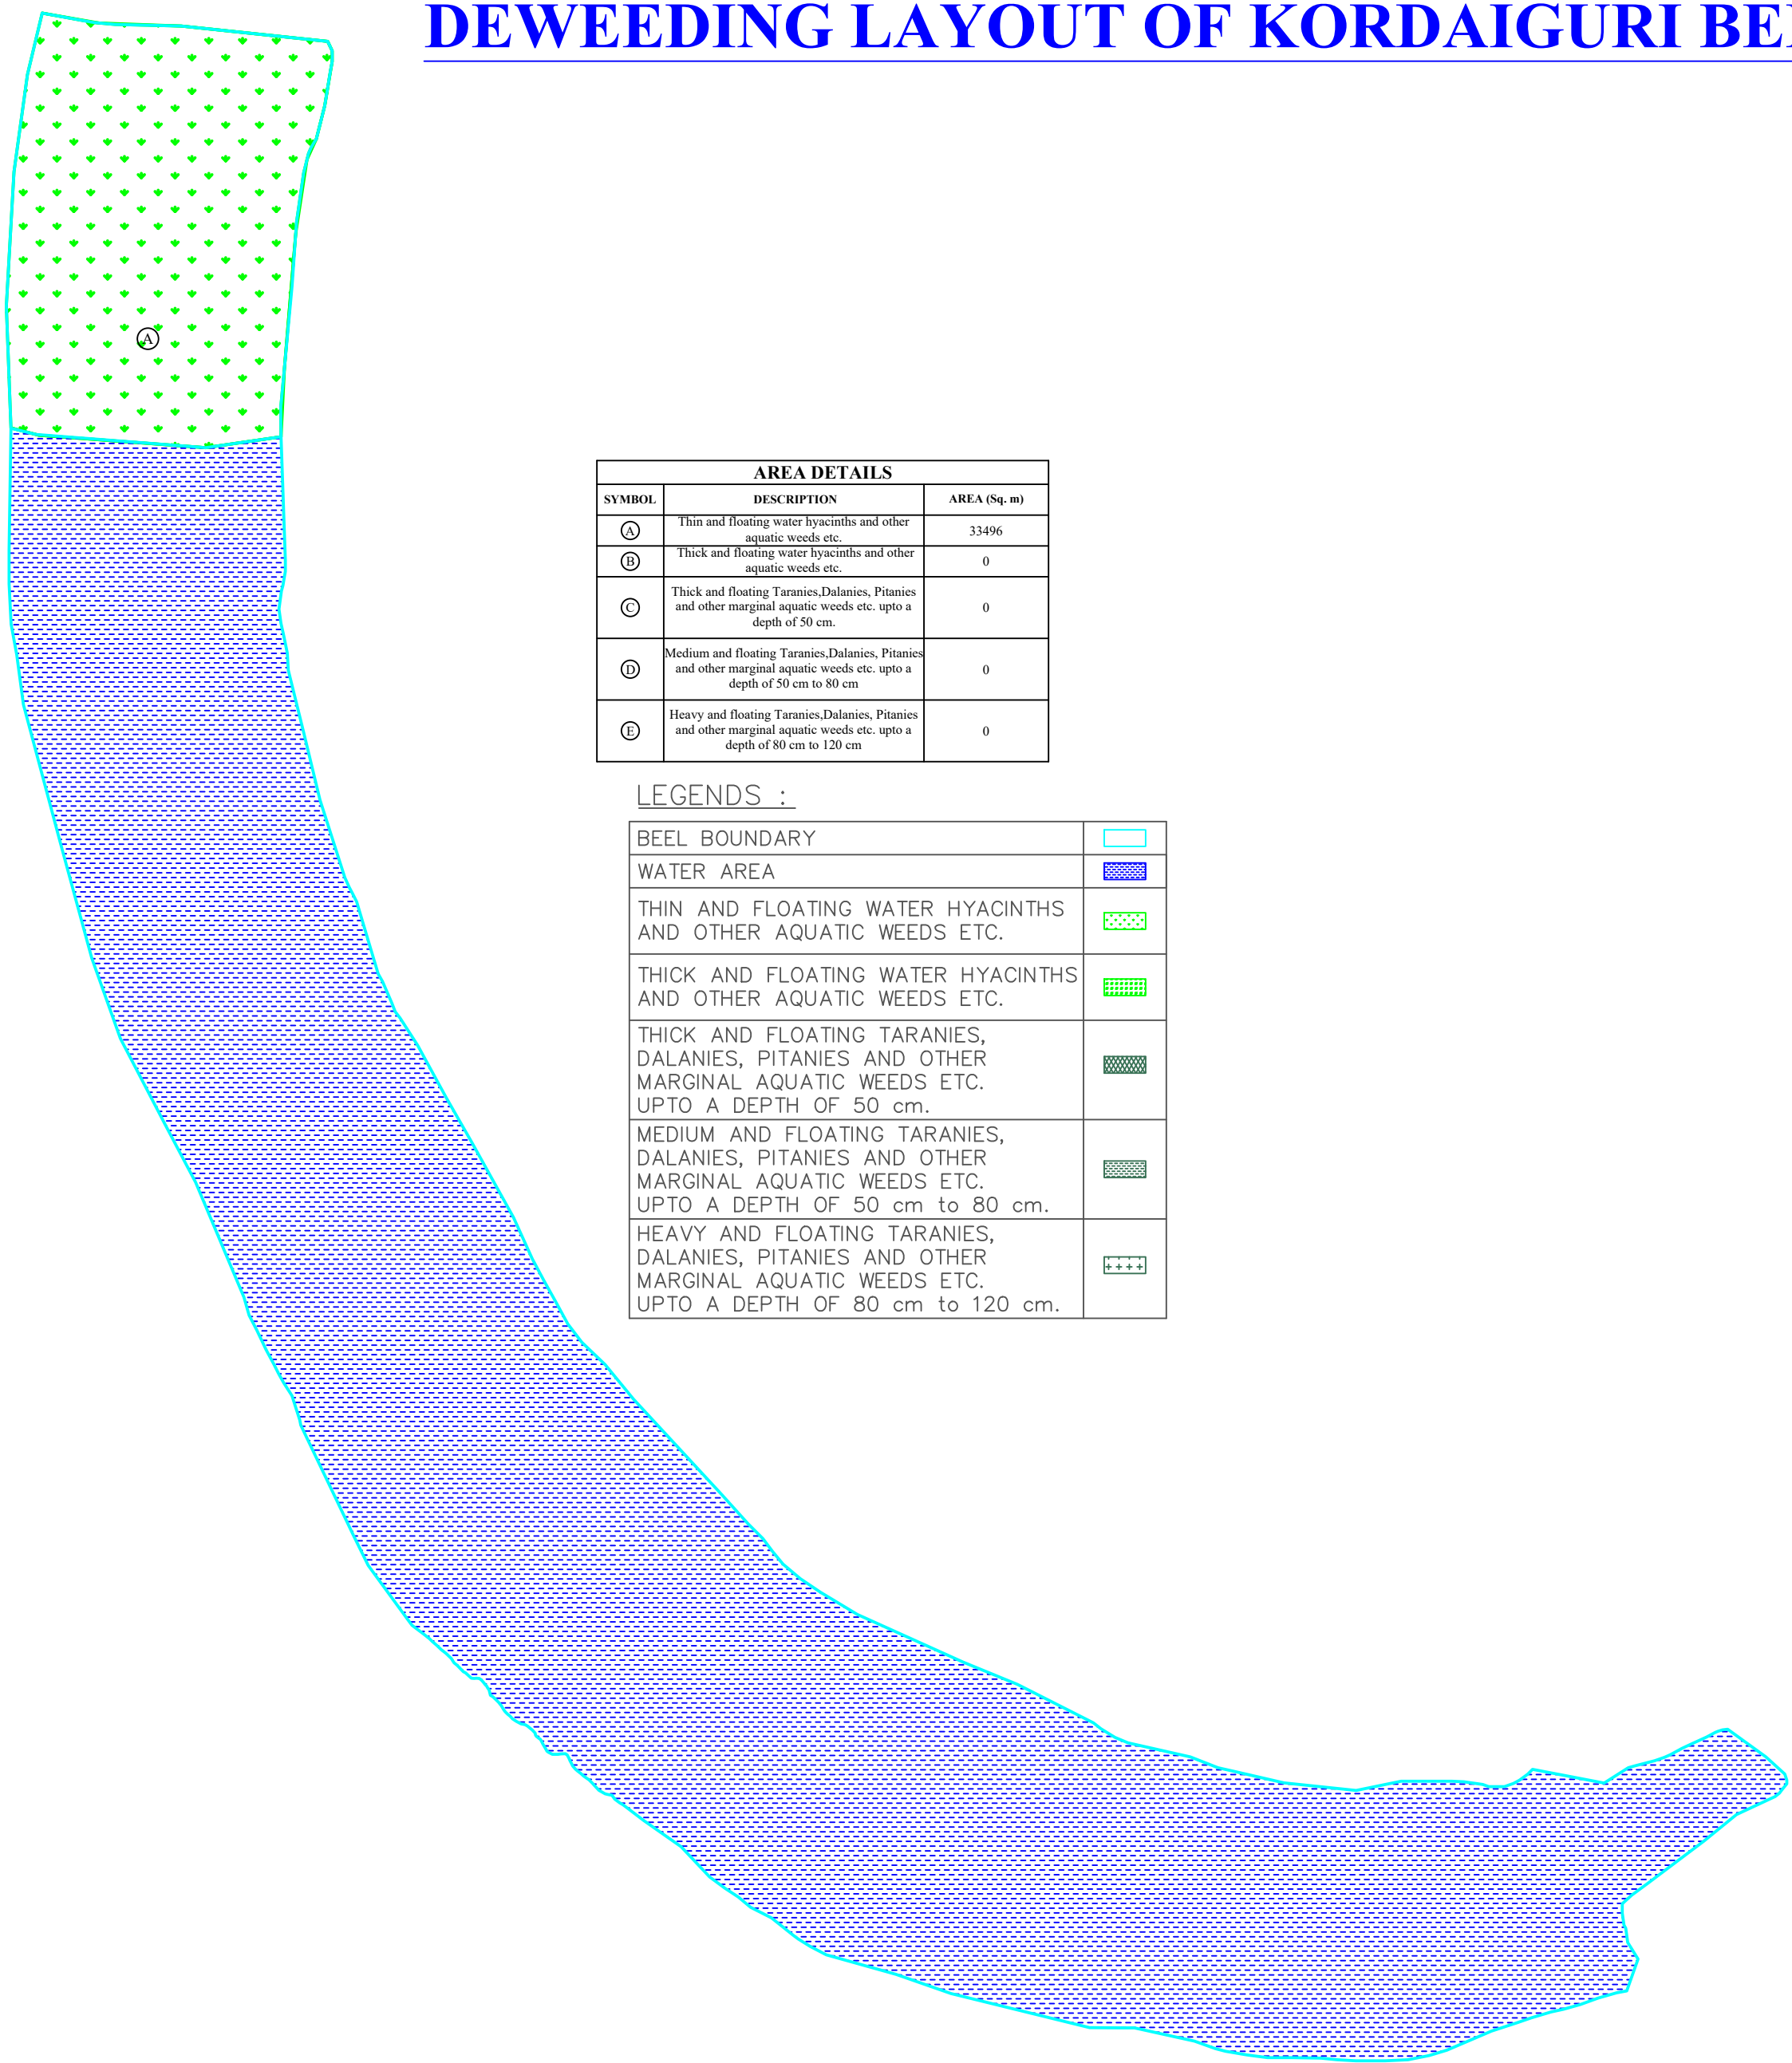



AREA DETAILS		
SYMBOL	DESCRIPTION	AREA (Sq. m)
Ⓐ	Thin and floating water hyacinths and other aquatic weeds etc.	33496
Ⓑ	Thick and floating water hyacinths and other aquatic weeds etc.	0
Ⓒ	Thick and floating Taranies,Dalanies, Pitanies and other marginal aquatic weeds etc. upto a depth of 50 cm.	0
Ⓓ	Medium and floating Taranies,Dalanies, Pitanies and other marginal aquatic weeds etc. upto a depth of 50 cm to 80 cm	0
Ⓔ	Heavy and floating Taranies,Dalanies, Pitanies and other marginal aquatic weeds etc. upto a depth of 80 cm to 120 cm	0

LEGENDS :

BEEL BOUNDARY	
WATER AREA	
THIN AND FLOATING WATER HYACINTHS AND OTHER AQUATIC WEEDS ETC.	
THICK AND FLOATING WATER HYACINTHS AND OTHER AQUATIC WEEDS ETC.	
THICK AND FLOATING TARANIES, DALANIES, PITANIES AND OTHER MARGINAL AQUATIC WEEDS ETC. UPTO A DEPTH OF 50 cm.	
MEDIUM AND FLOATING TARANIES, DALANIES, PITANIES AND OTHER MARGINAL AQUATIC WEEDS ETC. UPTO A DEPTH OF 50 cm to 80 cm.	
HEAVY AND FLOATING TARANIES, DALANIES, PITANIES AND OTHER MARGINAL AQUATIC WEEDS ETC. UPTO A DEPTH OF 80 cm to 120 cm.	

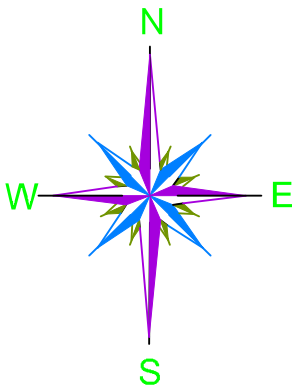


PACKAGE NO.: 03			
NAME OF THE BEEL: KORADAIGURI BEEL			
DEVELOPMENT BLOCK: MORONGI			
REVENUE VILLAGE: KENDUGURI			
DISTRICT: GOLAGHAT			
AREA (Ha): 25 Ha			
PROJECT TITLE: Sustainable Wetlands and Integrated Fisheries Transformation (SWIFT) Project			
CLIENT : 			
CONSULTANT : 			
DWG TITLE : DEWEEDING PLAN LAYOUT OF KORDAIGURI BEEL			
DATE :			
CHECKED BY:	SUBMITTED TO:	RECOMMENDED BY:	APPROVED BY:
DATE :	DATE :	DATE :	DATE :
TEAM LEAD	A.E.	E.E.	S.E.

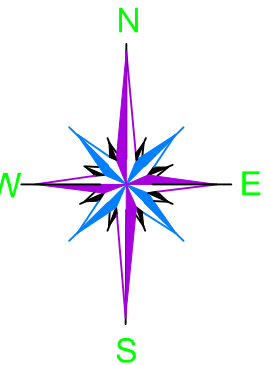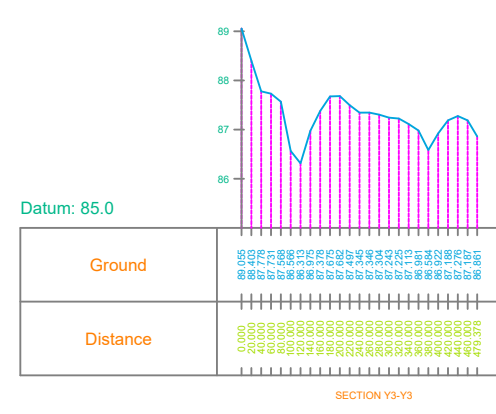

PACKAGE NO.: 03			
NAME OF THE BEEL: KORDAIGURI BEEL			
DEVELOPMENT BLOCK: MORONGI			
REVENUE VILLAGE: KENDUGURI			
DISTRICT: GOLAGHAT			
AREA (Ha): 25 Ha			
PROJECT TITLE: Sustainable Wetlands and Integrated Fisheries Transformation (SWIFT) Project			
CLIENT : 			
CONSULTANT : 			
DWG TITLE : BEEL CROSS SECTION DRAWING			
DATE :			
CHECKED BY:	SUBMITTED TO:	RECOMMENDED BY:	APPROVED BY:
DATE :	DATE :	DATE :	DATE :
TEAM LEAD	A.E.	E.E.	S.E.

TYPICAL PLAN & SECTION OF REARING TANK

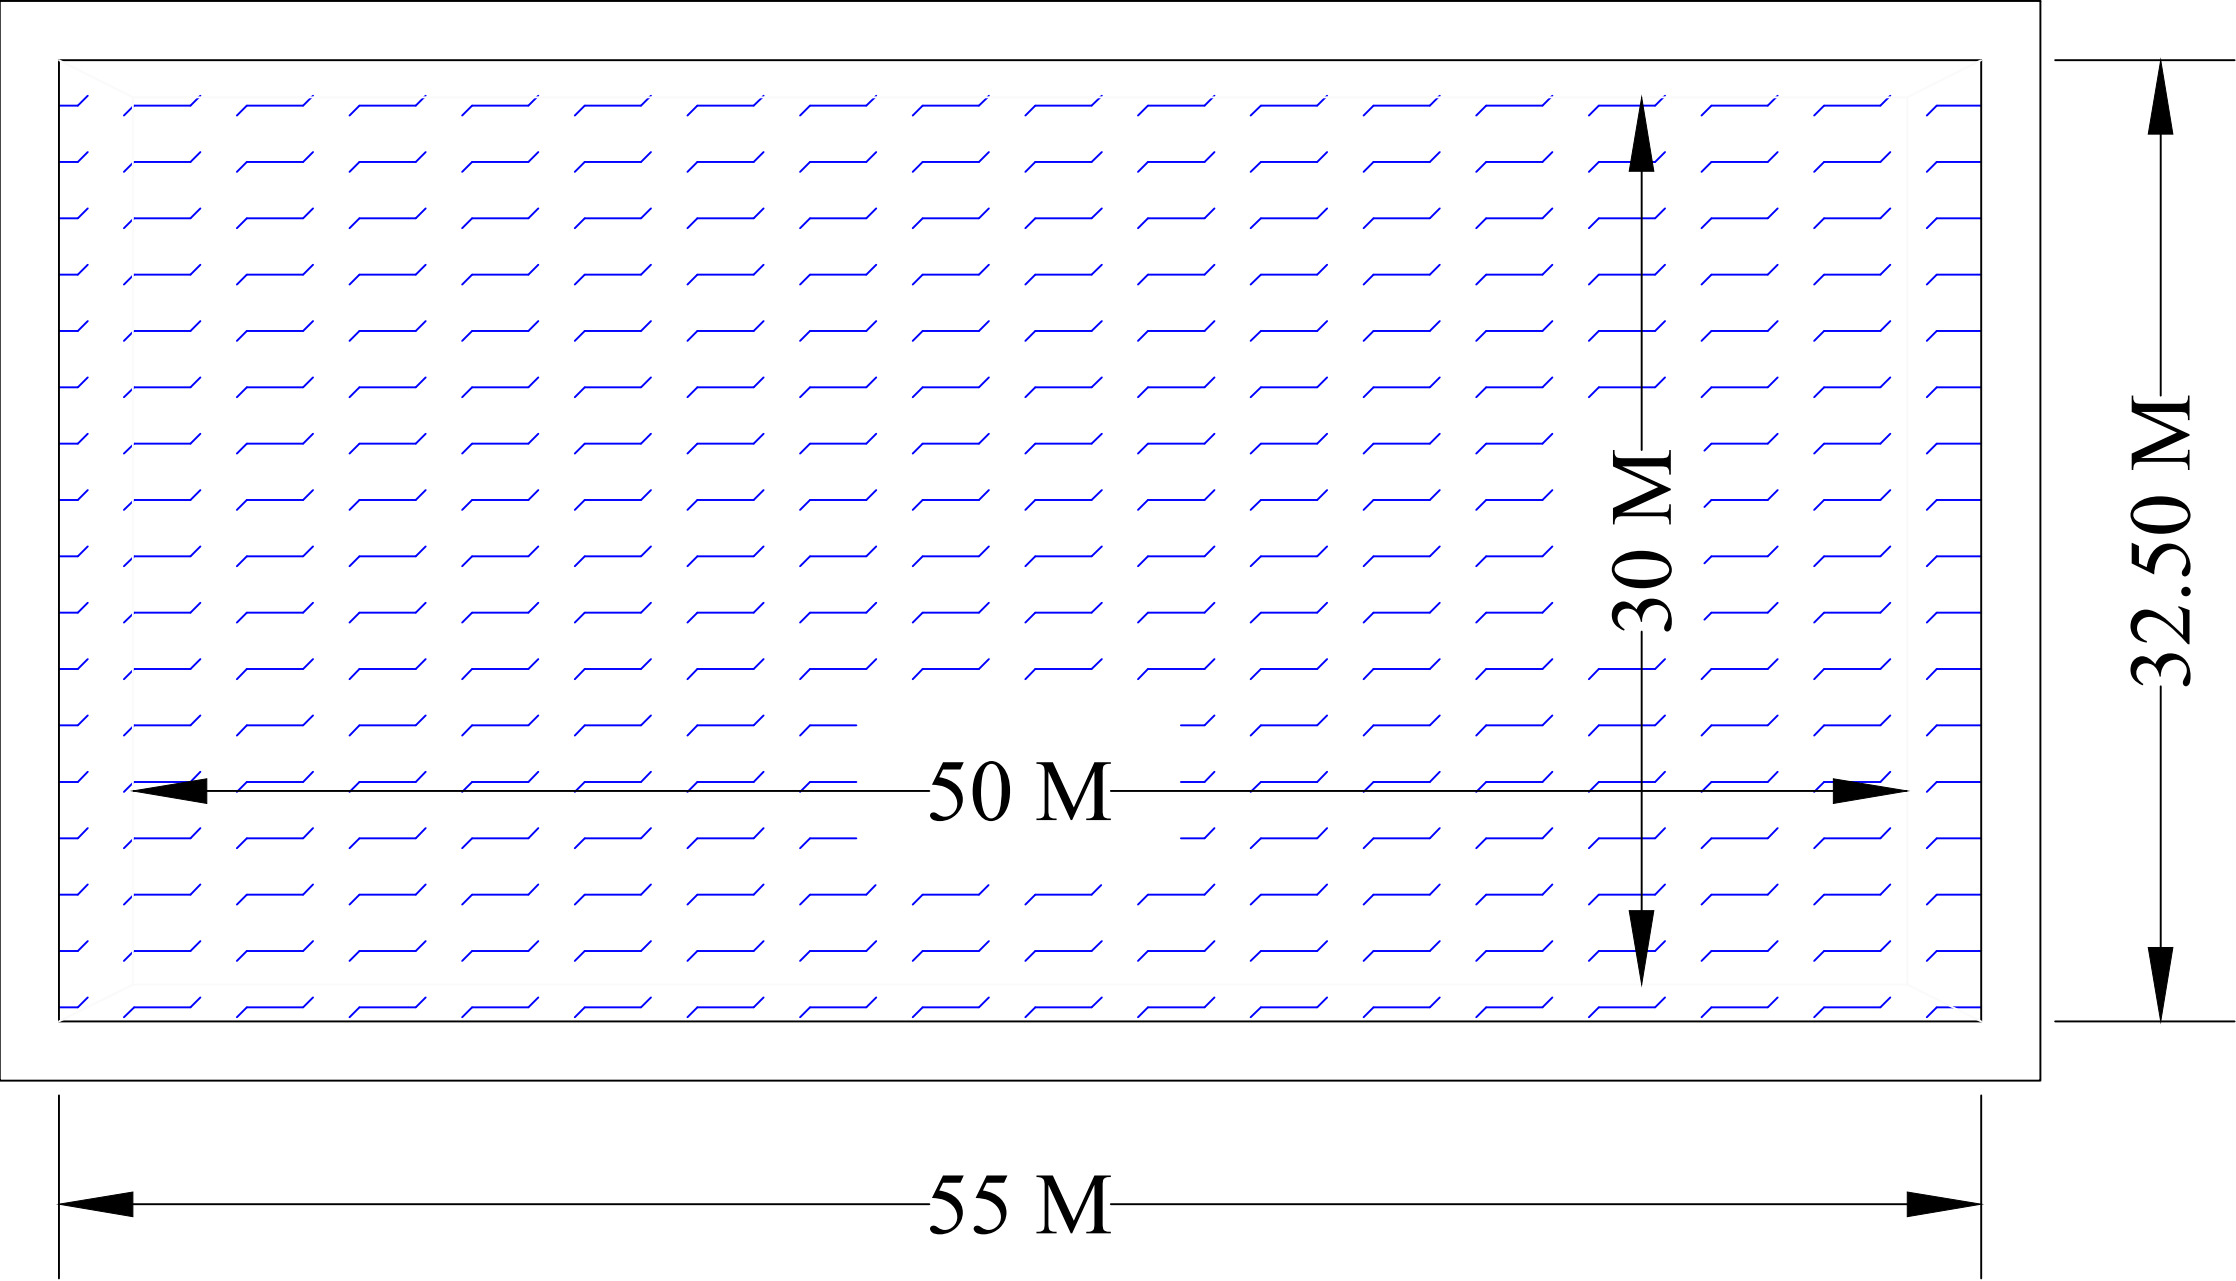


PLAN




SECTION

SCALE: NOT TO SCALE			
PROJECT TITLE: Sustainable Wetlands and Integrated Fisheries Transformation (SWIFT) Project			
CLIENT :  ARIAS Society GOVERNMENT OF ASSAM Rural Infrastructure and Agricultural Service Society			
CONSULTANT :  Shubh Consultants & Technocrats LLP			
DWG TITLE : TYPICAL PLAN & SECTION OF REARING TANK OF 1500 SQM			
DATE :			
CHECKED BY:	SUBMITTED TO:	RECOMMENDED BY:	APPROVED BY:
DATE :	DATE :	DATE :	DATE :
TEAM LEAD	A.E.	E.E.	S.E.

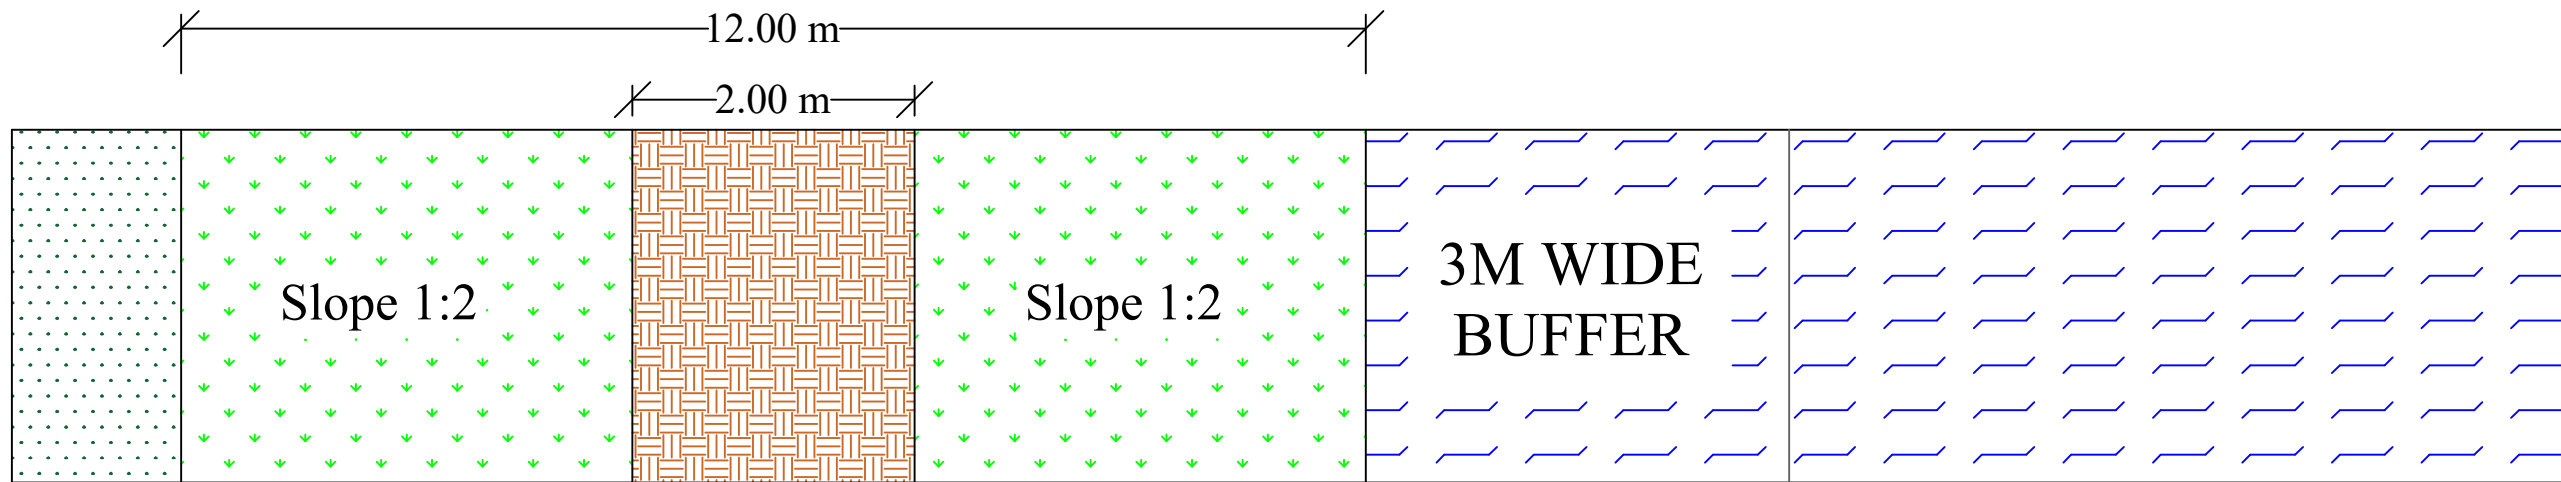

PLAN

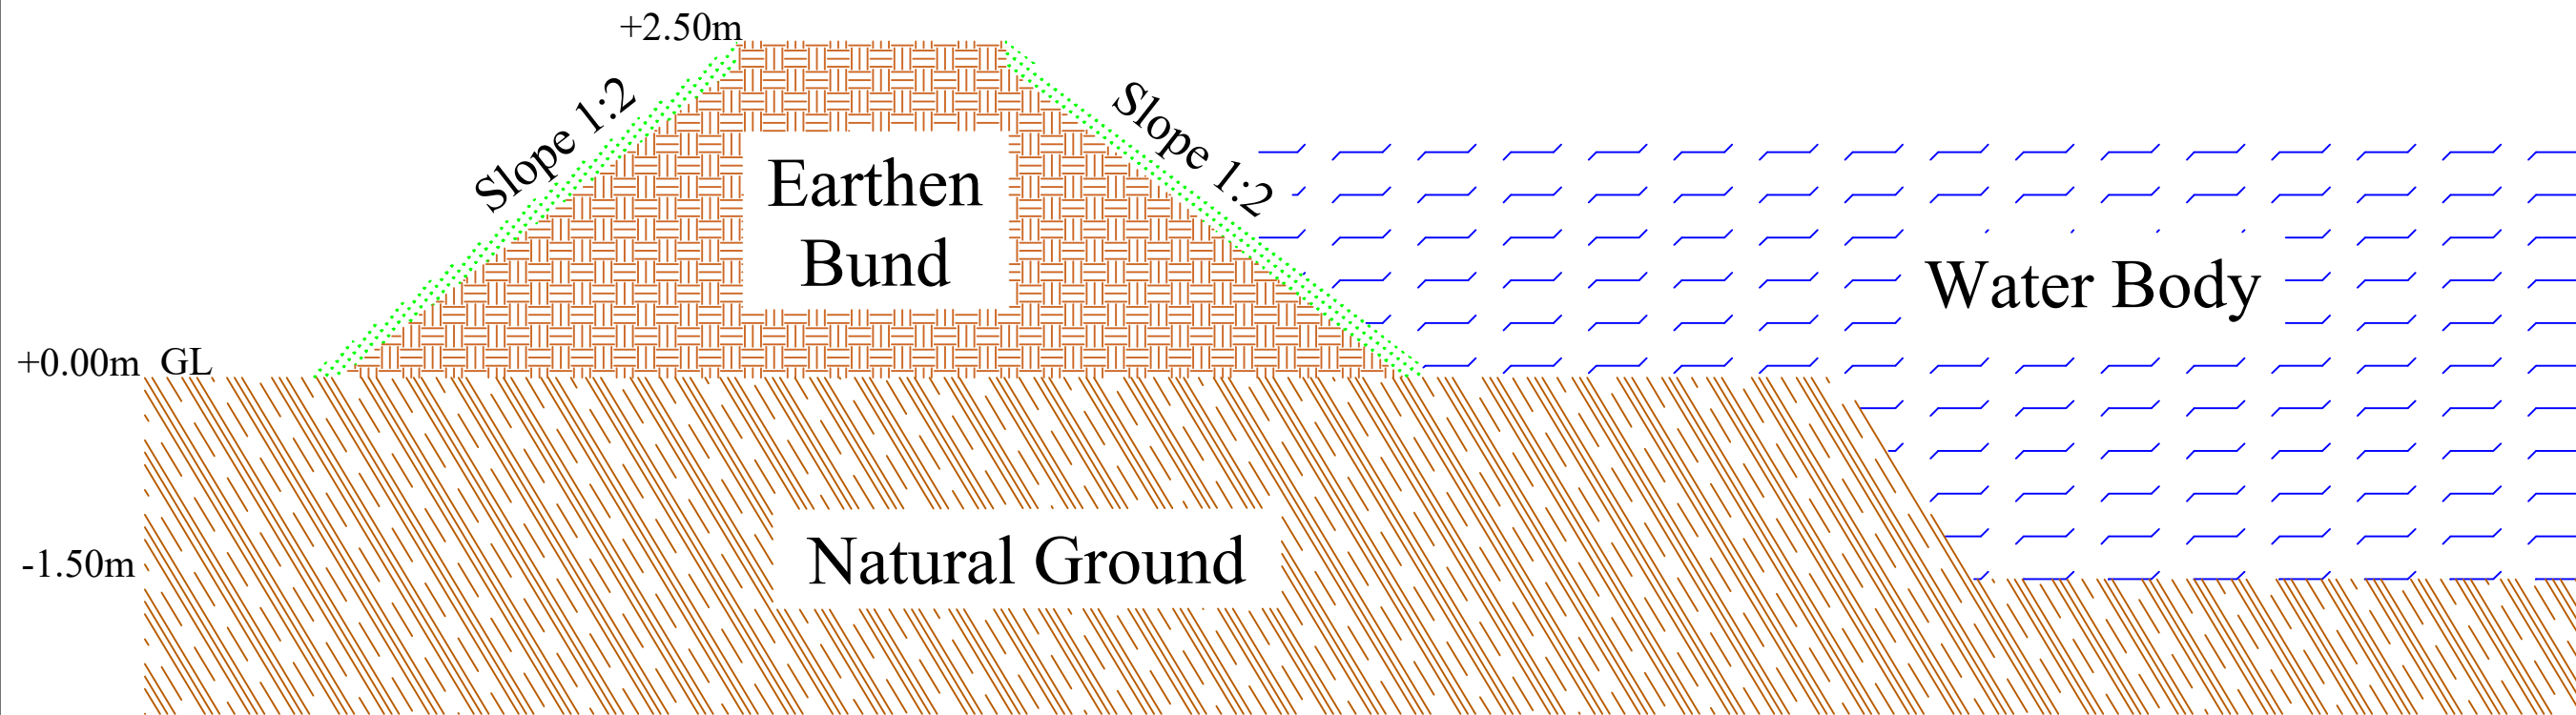

CROSS - SECTION

SCALE: NOT TO SCALE

PROJECT TITLE:
Sustainable Wetlands and Integrated
Fisheries Transformation (SWIFT) Project

CLIENT :

ARIAS Society
GOVERNMENT OF ASSAM
Rural Infrastructure and Agricultural Service Society

CONSULTANT :

Shubh
Consultants & Technocrats LLP

DWG TITLE :
TYPICAL PLAN & CROSS-SECTION
OF EARTHEN BUND


DATE :

CHECKED BY: **SUBMITTED TO:** **RECOMMENDED BY:** **APPROVED BY:**

--	--	--	--

DATE :	DATE :	DATE :	DATE :
---------------	---------------	---------------	---------------

TEAM LEAD	A.E.	E.E.	S.E.
-----------	------	------	------

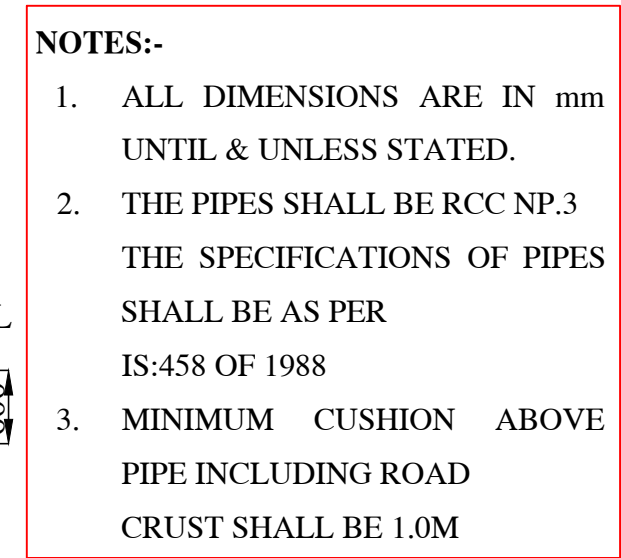

The diagram illustrates the cross-section of a pipe bed. A circular pipe is shown resting on a bedding layer. The bedding layer is labeled "1ST CLASS BEDDING" and has a thickness of 300. The pipe has an outer diameter of 1230 and an inner diameter of 1000. The bedding layer is 1530 wide. The pipe is 250 above the bedding layer. The bedding layer is 300 thick. The bedding layer is labeled "BED LEVEL" with a break symbol. The bedding layer is 300 thick.

SECTION AT A-A
(FOR PIPE BED)



SCALE: NOT TO SCALE

PROJECT TITLE:
Sustainable Wetlands and Integrated Fisheries Transformation (SWIFT) Project

CLIENT :  **ARIAS Society**
GOVERNMENT OF ASSAM
Assam Rural Infrastructure and Agricultural Service Society

CONSULTANT :  **Shubh**
Consultants & Technocrats LLP

DWG TITLE :
STANDARD DRAWING
RCC PIPE CULVERT WITH SINGLE PIPE
1 METRE DIA,NP-3
(REF: IRC:SP20)

DATE :	
--------	--

CHECKED BY:	SUBMITTED TO:	RECOMMENDED BY:	APPROVED BY:
-------------	------------------	--------------------	-----------------

	2017	2018	2019

DATE :	DATE :	DATE :	DATE :
--------	--------	--------	--------

TEAM LEAD	A.E.	E.E.	S.E.
-----------	------	------	------



TYPICAL SECTION OF FLOOR BEAM

1. All dimensions are in millimetres.
2. All dimensions are to be read and not to be scaled.
3. Grade of Concrete used : M-20.
4. Grade of Steel Reinf. used : TMT (Grade-500)
5. Clear cover for reinf. bars :
 - i) In Foundations - 50 mm.
 - ii) In Columns - 40 mm.
 - iii) In Beams - 25 mm.
 - iv) In Slabs - 20 mm.
6. Not more than one third of the total number of main bars shall be over-lapped at any section of a column.
7. Laps, anchorage of reinf. bars shall be as per I.S.456-2000.
8. Maximum size of Coarse Aggregate shall be 20 mm and down graded.
9. Aggregate shall comply with the requirements of I.S.:383-1970.
10. Lap / Development length = $50 \times 'd'$
where, 'd' = diameter of reinforcing bar.
11. In addition to Lintels, R.C.C. band at sill level should also be provided.
12. Use R.C.C. bands also in all vertical sides of openings.
13. Protecting rods to be provided in columns for embedding all brick walls.
14. Joints between walls & beams may be embedded with epoxy based joint filling compounds.
15. All Reinforcement detailing should meet all the general requirements of IS:4326 and IS:13920.
16. Dimensions shall be in conjunction with Architectural drawings. Architectural drawings shall be followed in the event of any discrepancy with due regard to the Structural requirements. Any major deviations shall be brought to the notice of the Engineer-in-charge.

SCALE: NOT TO SCALE

PROJECT TITLE:
Sustainable Wetlands and Integrated Fisheries Transformation (SWIFT) Project

CLIENT : 
ARIAS Society
GOVERNMENT OF ASSAM
Assam Rural Infrastructure and Agricultural Services Society


CONSULTANT :



Shubh
Consultants & Technocrats LLP

DWG TITLE : STANDARD DRAWING
PLAN & CROSS-SECTION
OF FISH LANDING SHED CUM
COMMUNITY CENTRE

DATE :			
CHECKED BY:	SUBMITTED TO:	RECOMMENDED BY:	APPROVED BY:
DATE :	DATE :	DATE :	DATE :
TEAM LEAD	A.E.	E.E.	S.E.

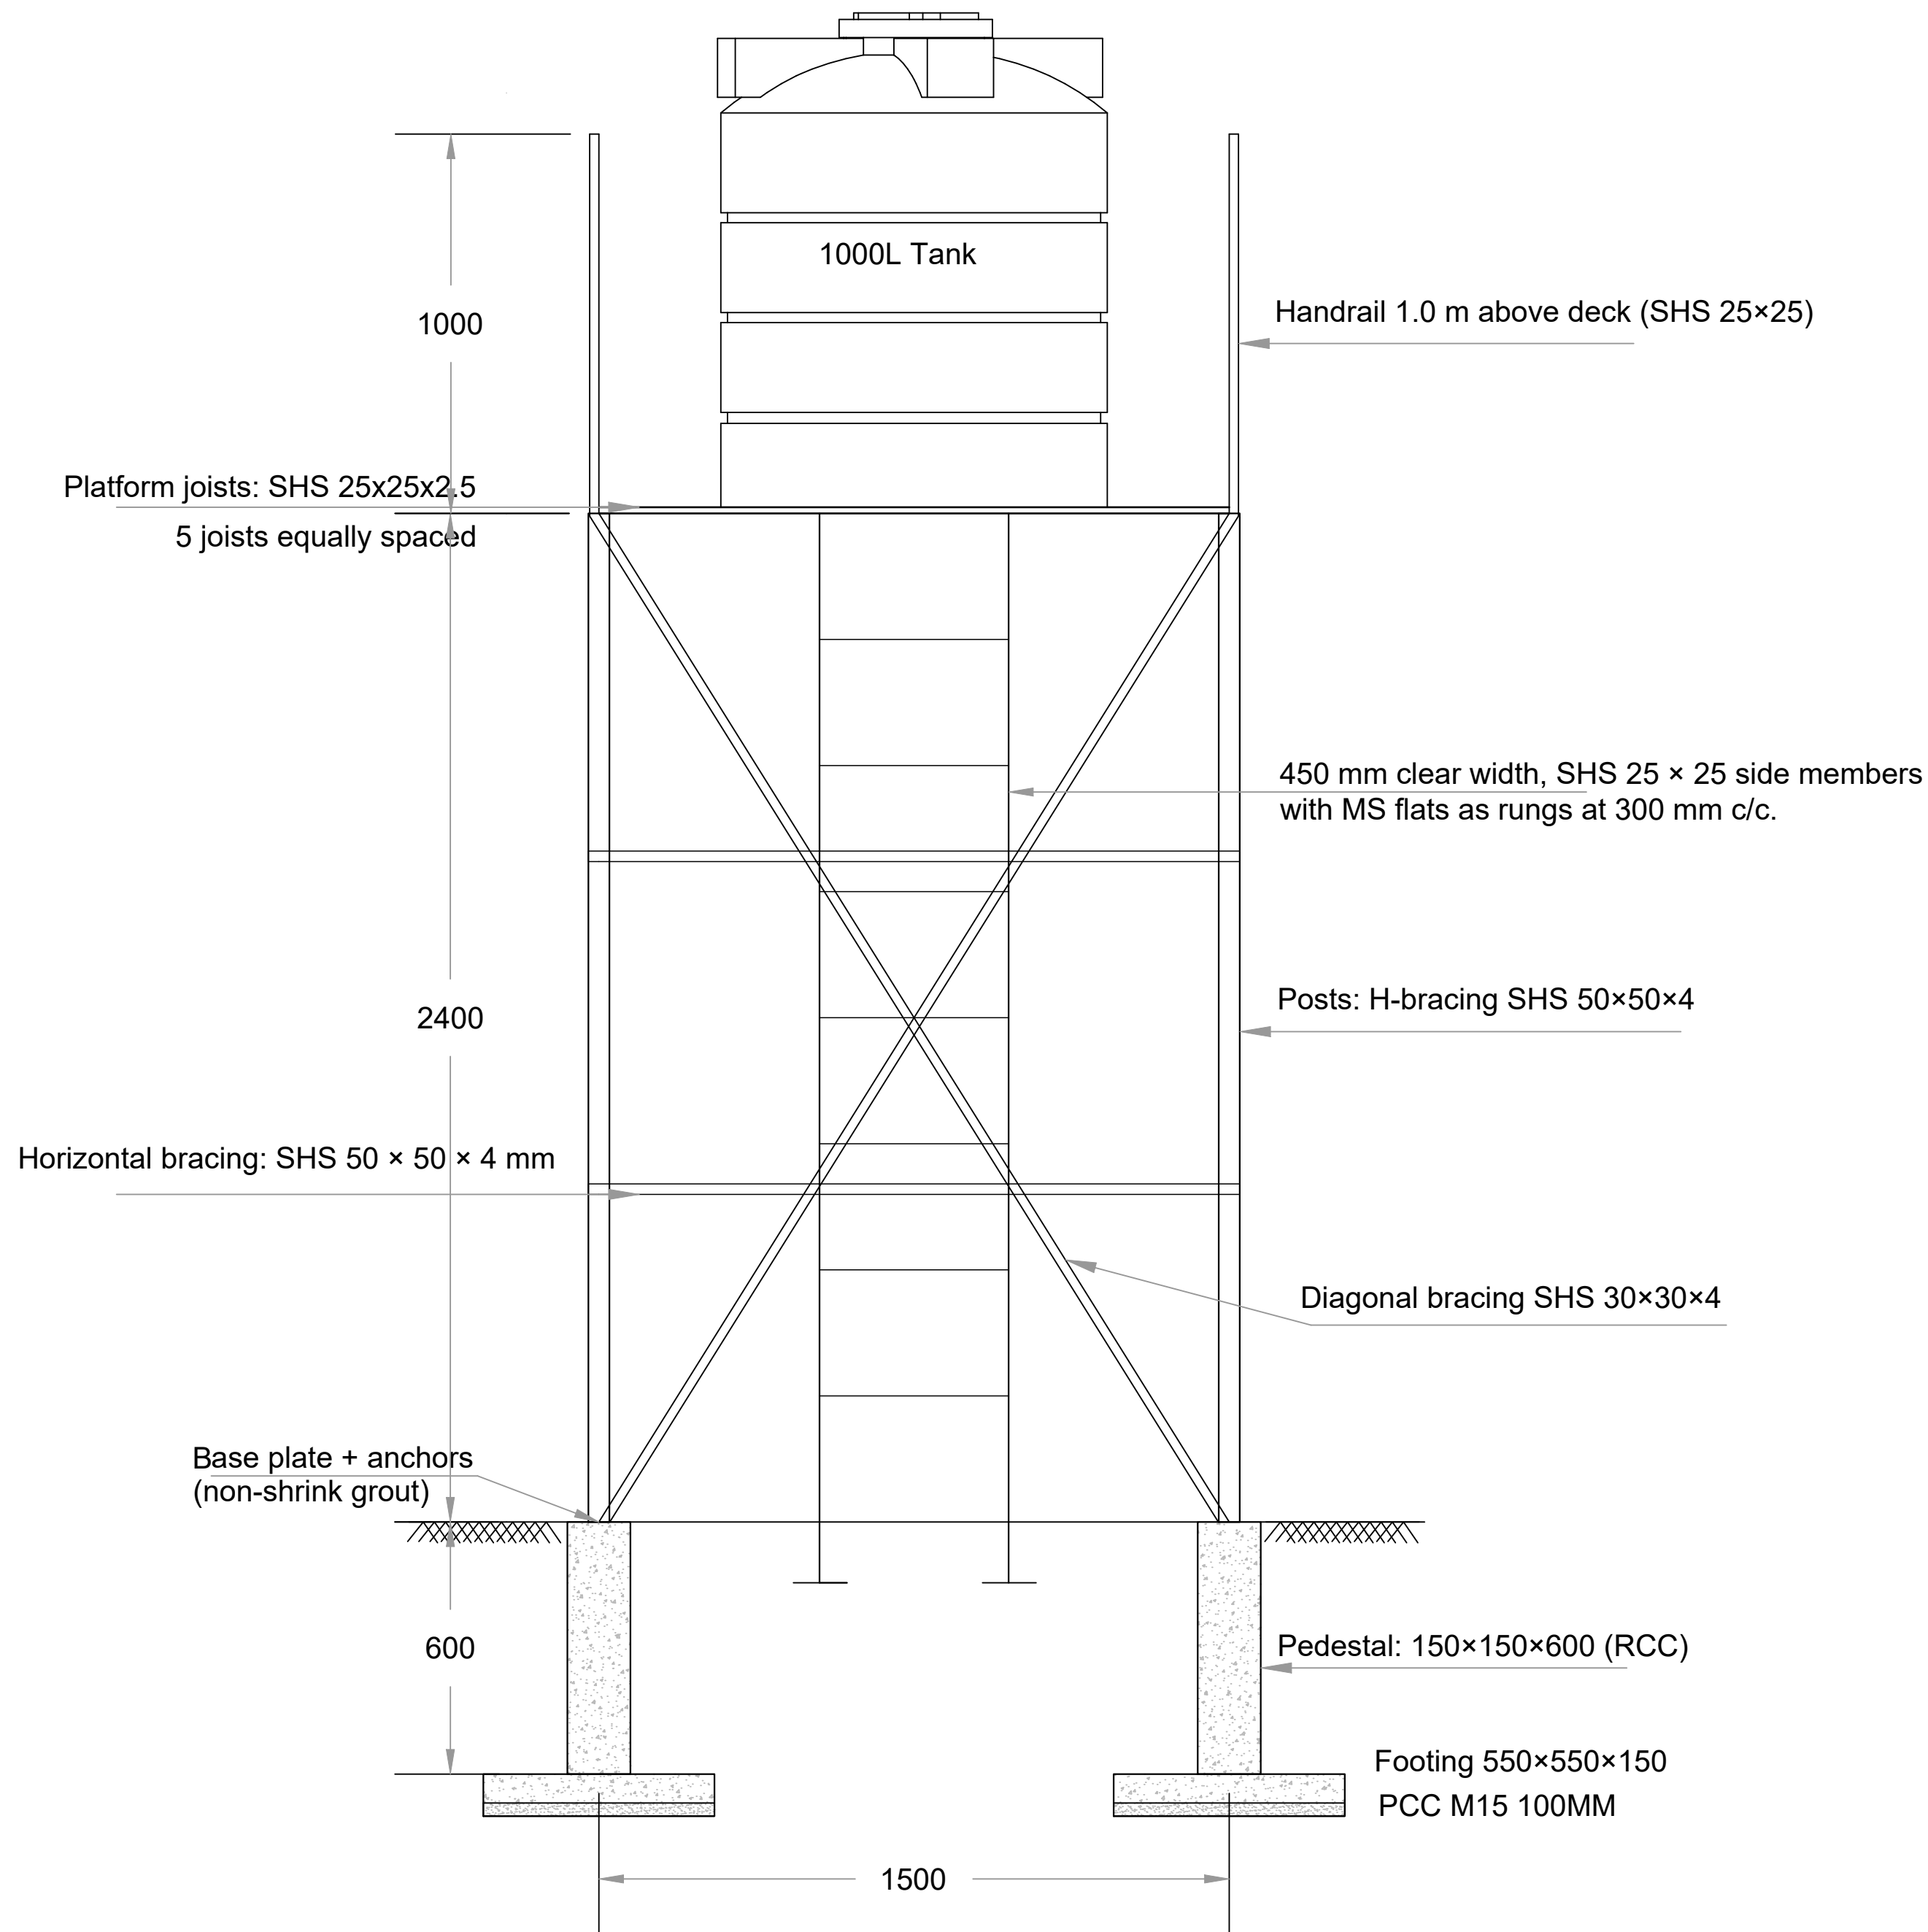

GENERAL NOTES –

Drawing Basis

- All dimensions are in millimetres (mm) unless otherwise stated.
- Dimensions shall be verified on site prior to construction; discrepancies to be reported to Engineer-in-Charge.

Concrete Works

- Footing: 550 × 550 × 150 RCC M20 (IS 456, IS 3370).
- Pedestal: 150 × 150 × 600 RCC above footing.
- Provide PCC 1:5:10, 100 mm thick blinding below footings (recommended).
- All reinforcement Fe-500D TMT; cover to reinforcement = 40 mm (footings/pedestals).

Steel Works

- Main posts: SHS 50 × 50 × 4 mm.
- Horizontal bracing: SHS 50 × 50 × 4 mm (at two intermediate levels).
- Diagonal bracing: SHS 30 × 30 × 4 mm.
- Platform joists: 5 nos. SHS 25 × 25 × 2.5 mm at equal spacing.
- Handrail: SHS 25 × 25 × 2.5 mm, 1.0 m high above deck.
- Ladder: 450 mm clear width, SHS 25 × 25 side members with MS flats as rungs at 300 mm c/c.
- All steel to conform to IS 2062; fabrication as per IS 800.

Connections & Base Plates

- Provide MS base plates (10 mm thick) at post bottoms, anchored into pedestal with 4 nos. 16 mm dia foundation bolts, grouted with non-shrink grout.
- Provide stiffener cleats, gusset plates, and welds as per design.
- All bolts/welds to conform to IS 1367/IS 816.

Corrosion Protection & Painting

- Structural steel to receive one coat zinc-rich primer + 2 coats epoxy/polyurethane paint (minimum 100 microns DFT).
- Alternatively, all steel members may be hot-dip galvanized (minimum 80 microns zinc coating).

Tank & Plumbing

- Water tank: 1,000 litres capacity, IS 12701 marked, provided with cover and locking arrangement.

PROJECT TITLE:

Sustainable Wetlands and Integrated Fisheries Transformation (SWIFT) Project

CLIENT : ARIAS SOCIETY

**CONSULTANT : SHUBH CONSULTANTS AND
TECHNOCRATS LLP**

DWG TITLE :
STANDARD DRAWING

1000L TANK WITH STAGING

DATE :

CHECKED BY:

SUBMITTED
TO:

D	RECOMMEN
	BY:

APPROVED BY:


TEAM LEAD

A.E.


E.E.

S.E.


GENERAL ARRANGEMENT DRAWING FOR 1000L TANK WITH STAGING

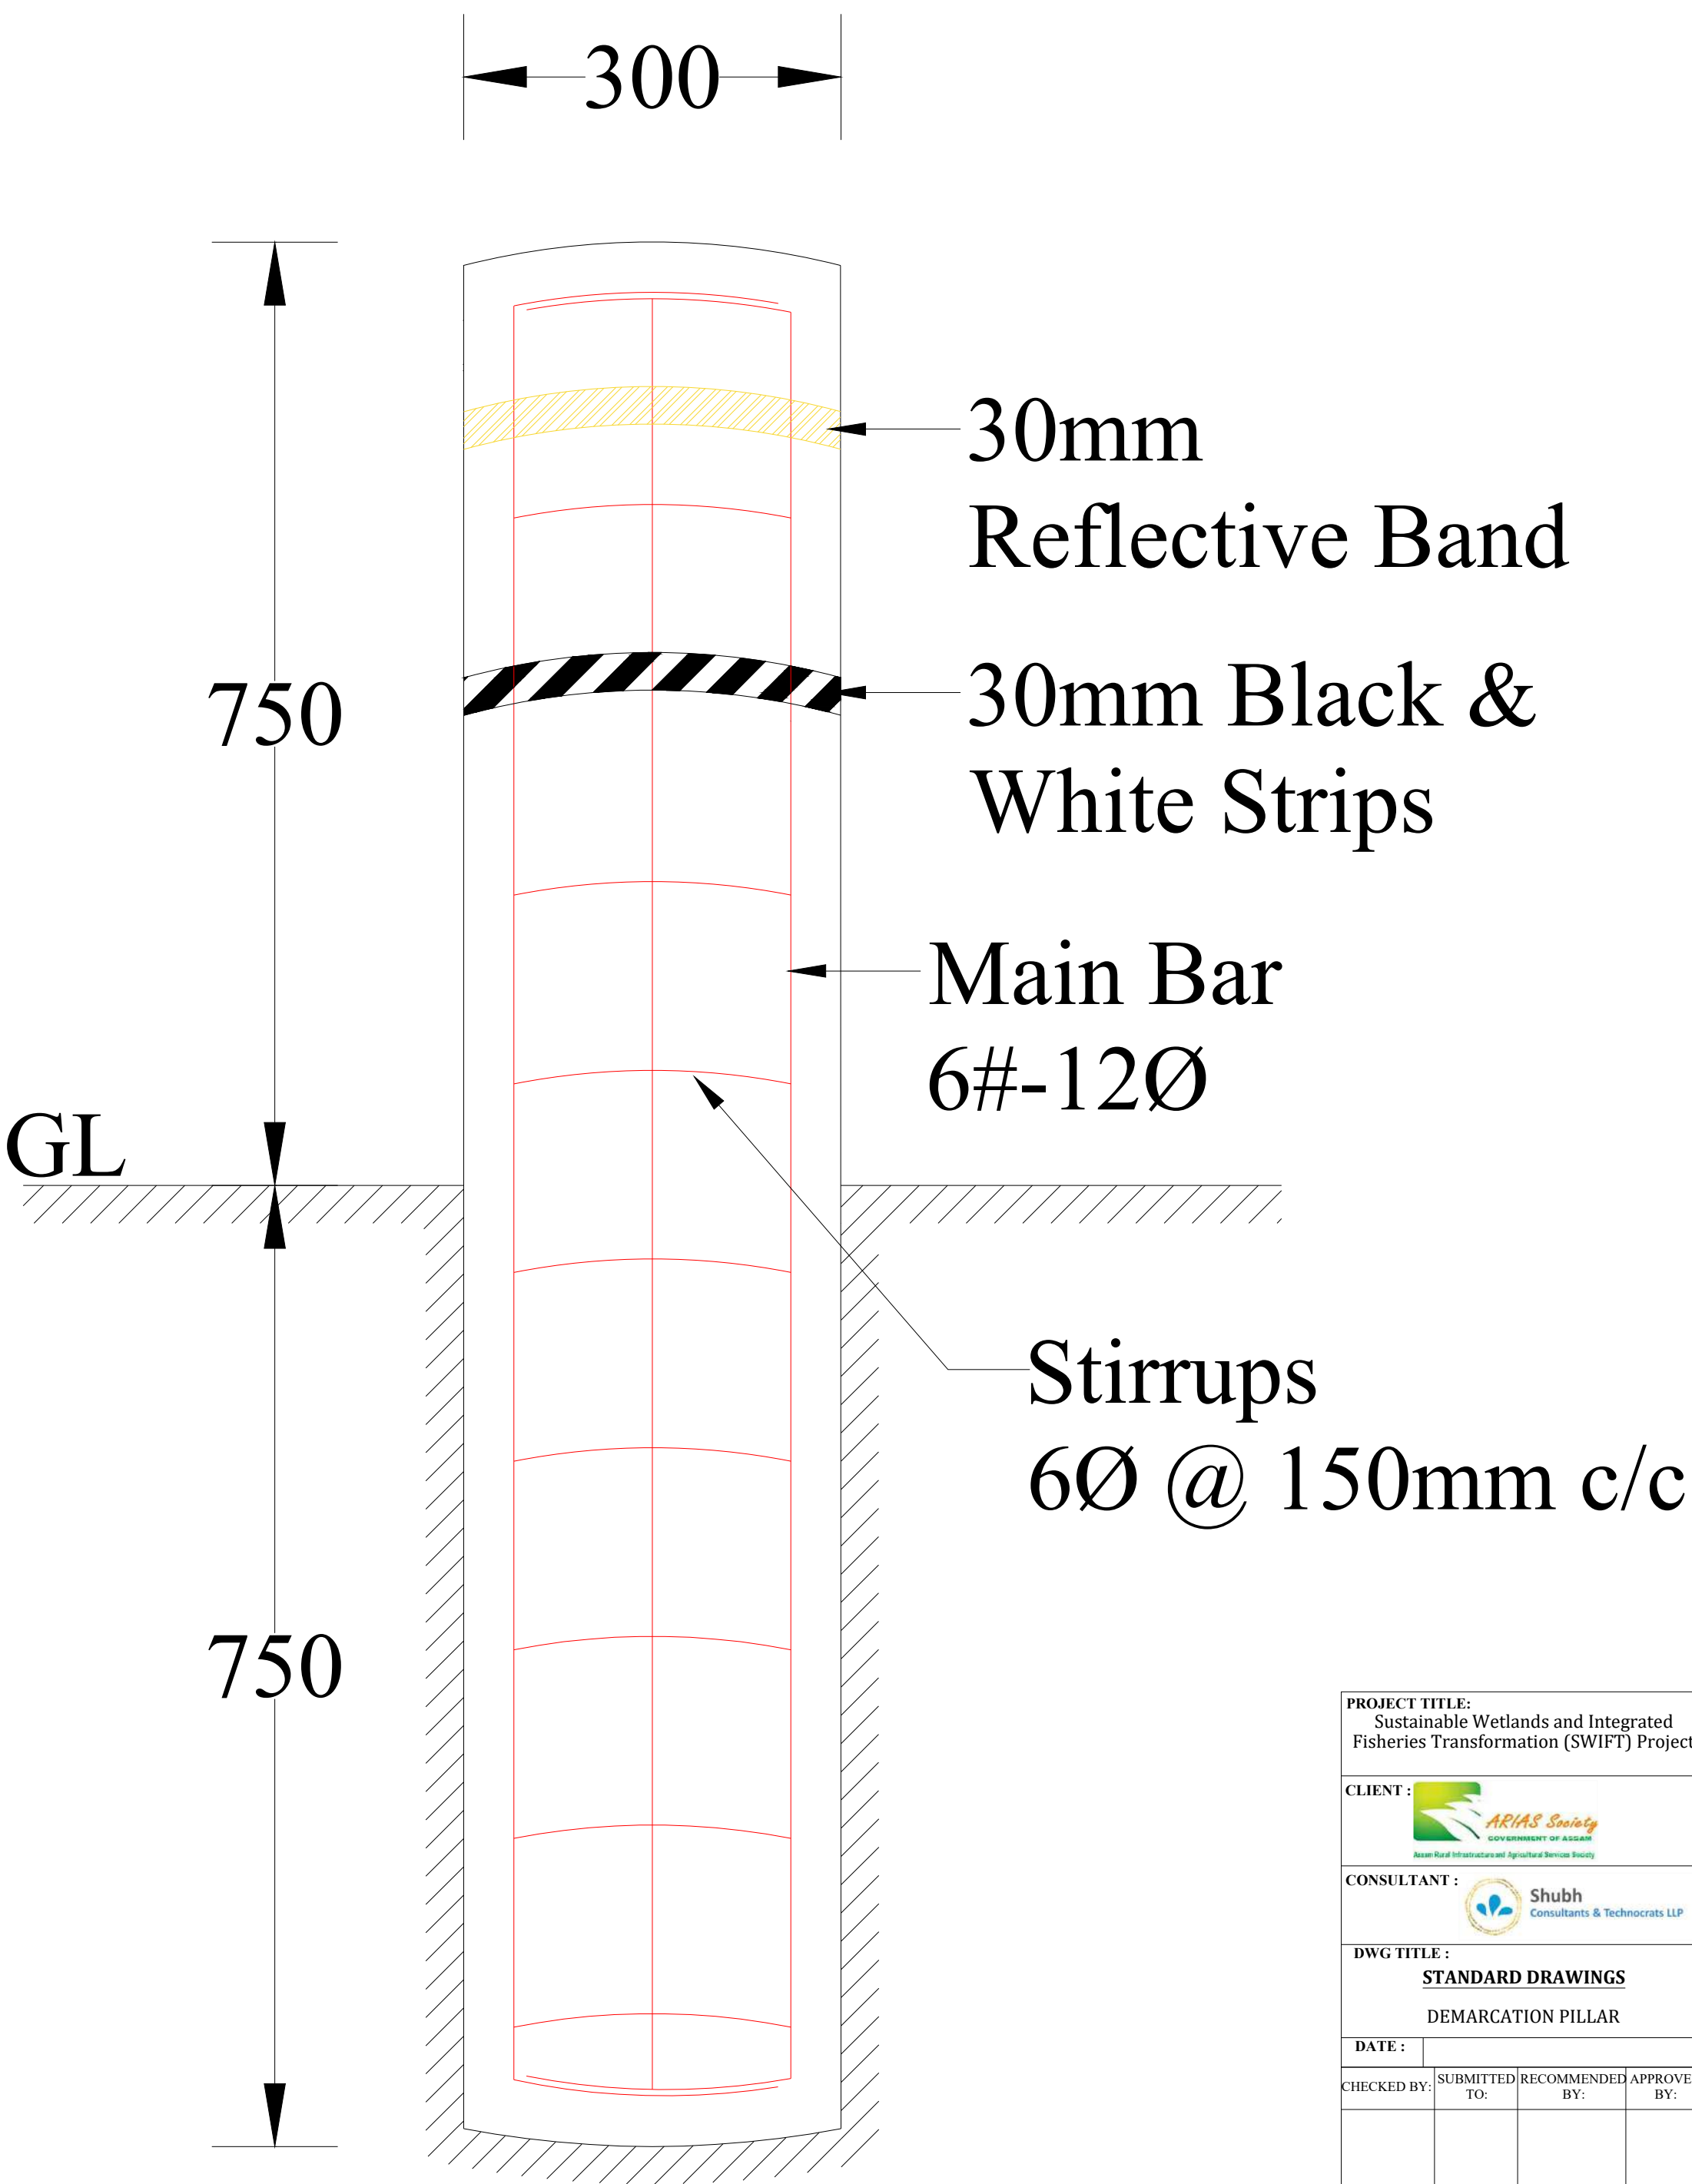


PROJECT TITLE: Sustainable Wetlands and Integrated Fisheries Transformation (SWIFT) Project			
CLIENT :  ARIAS Society GOVERNMENT OF ASSAM Assam Rural Infrastructure and Agricultural Services Society			
CONSULTANT :  Shubh Consultants & Technocrats LLP			
DWG TITLE : STANDARD DRAWINGS DEMARICATION PILLAR			
DATE :			
CHECKED BY:	SUBMITTED TO:	RECOMMENDED BY:	APPROVED BY:
DATE :	DATE :	DATE :	DATE :
TEAM LEAD	A.E.	E.E.	S.E.

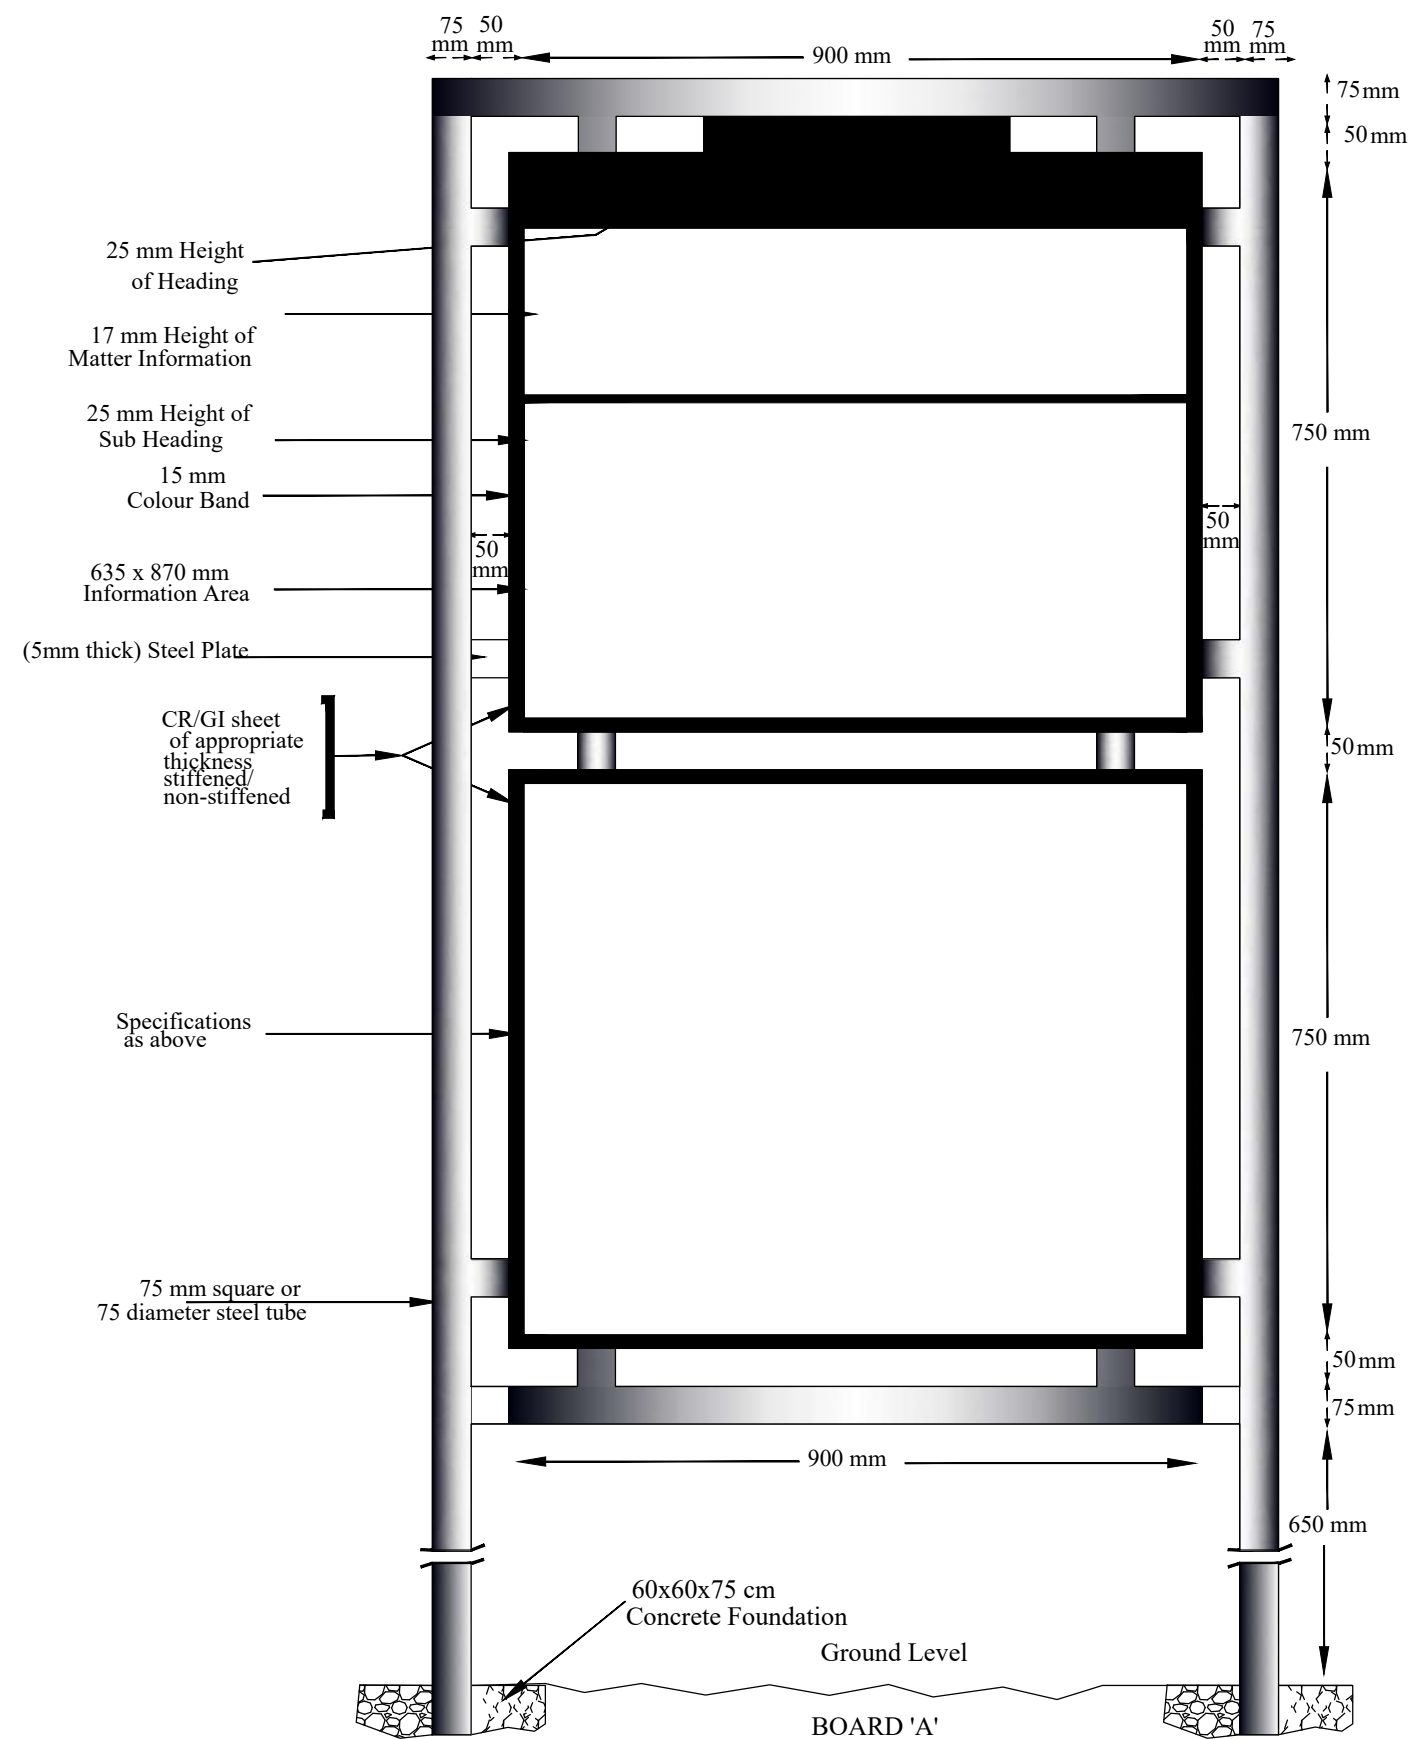


PROJECT TITLE: Sustainable Wetlands and Integrated Fisheries Transformation (SWIFT) Project			
CLIENT : ARIAS SOCIETY			
CONSULTANT : SHUBH CONSULTANTS AND TECHNOCRATS LLP			
DWG TITLE : STANDARD DRAWING INFORMATION BOARD			
DATE :			
CHECKED BY:	SUBMITTED TO:	RECOMMENDED BY:	APPROVED BY:
TEAM LEAD	A.E.	E.E.	S.E.

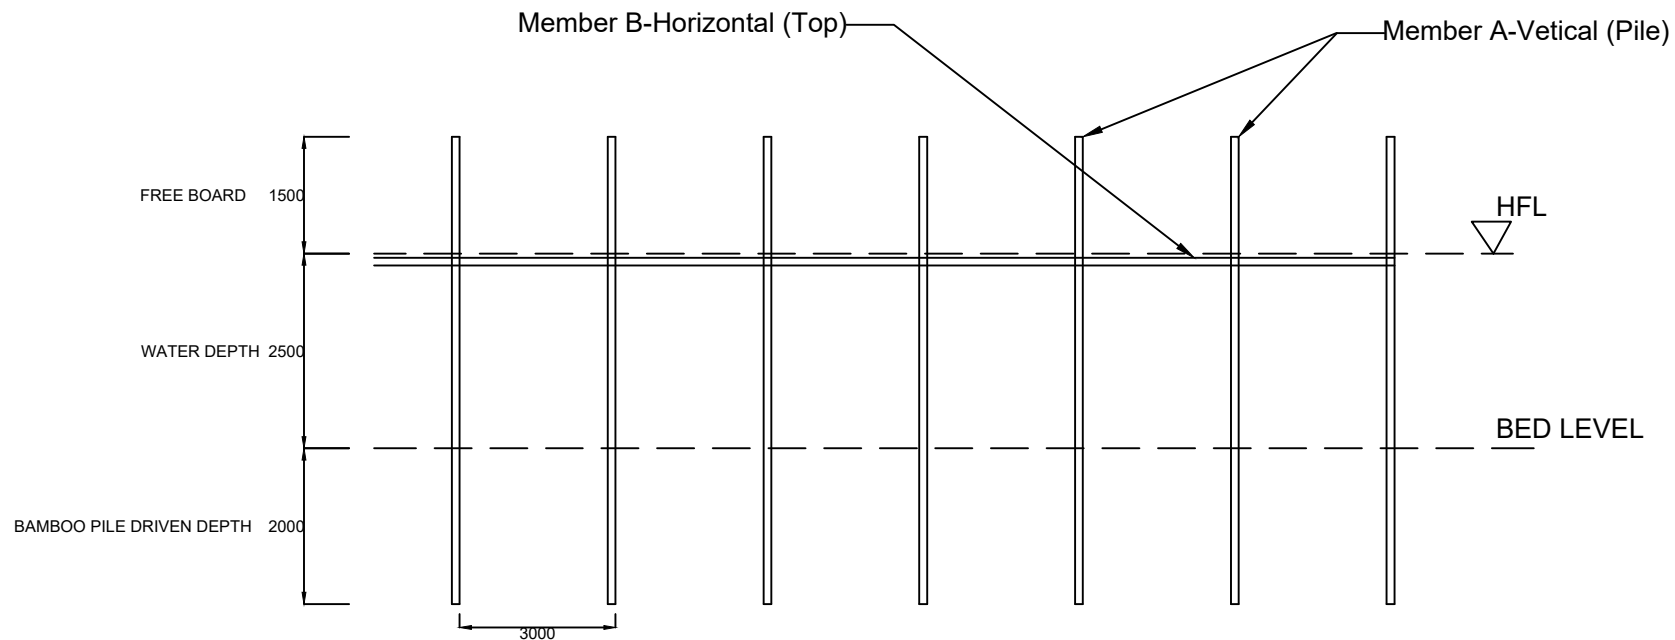


KATAL/CATTLE FISHING STRUCTURE AT BEEL/WETLAND FISHERIES. (FRONT-ELEVATION)

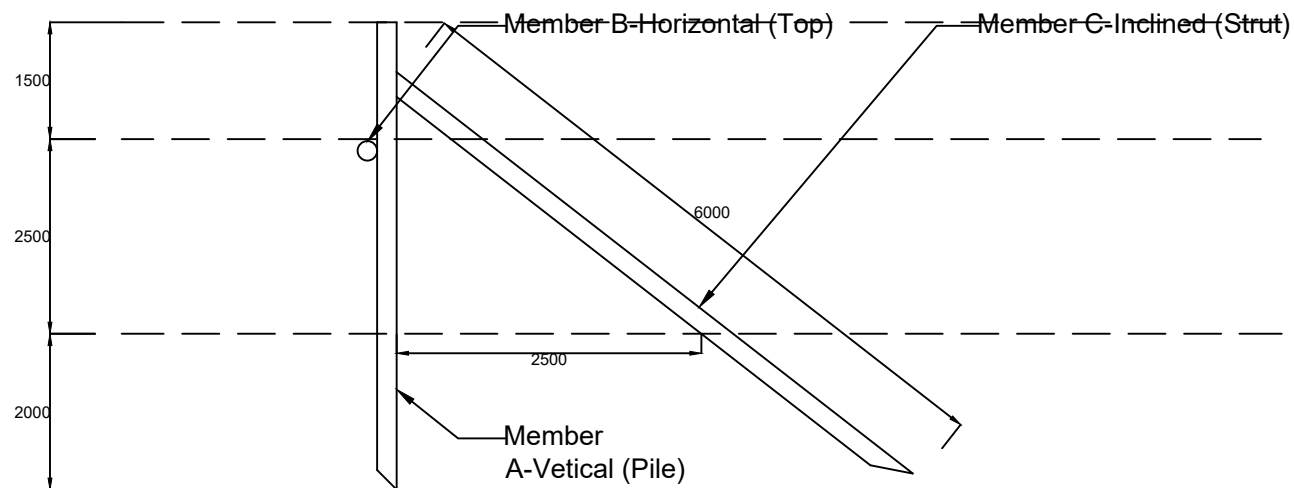

KATAL/CATTLE FISHING STRUCTURE AT BEEL/WETLAND FISHERIES. (SIDE-ELEVATION)

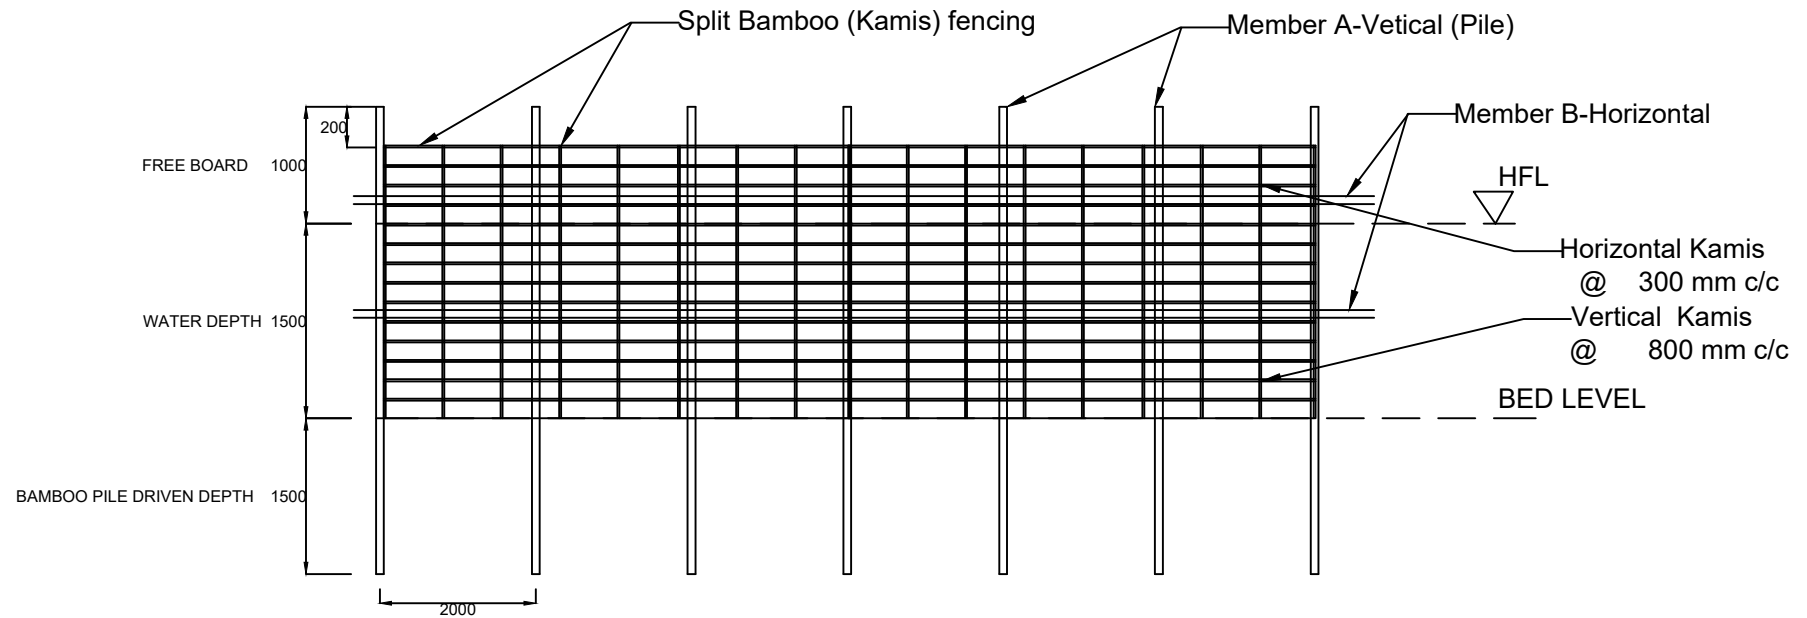

PEN CULTURE STRUCTURE AT BEEL/WETLAND FISHERIES. (FRONT-ELEVATION)

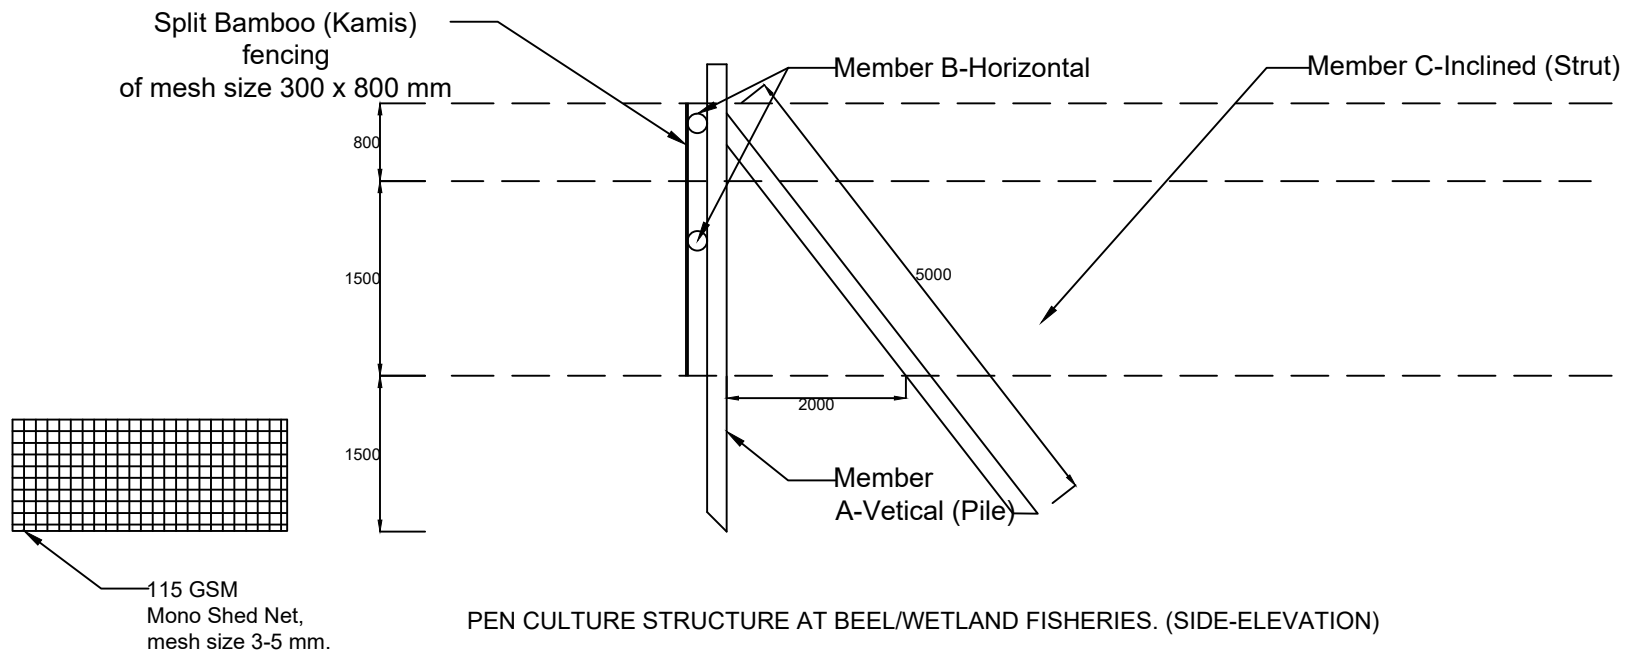

PEN CULTURE STRUCTURE AT BEEL/WETLAND FISHERIES. (SIDE-ELEVATION)